


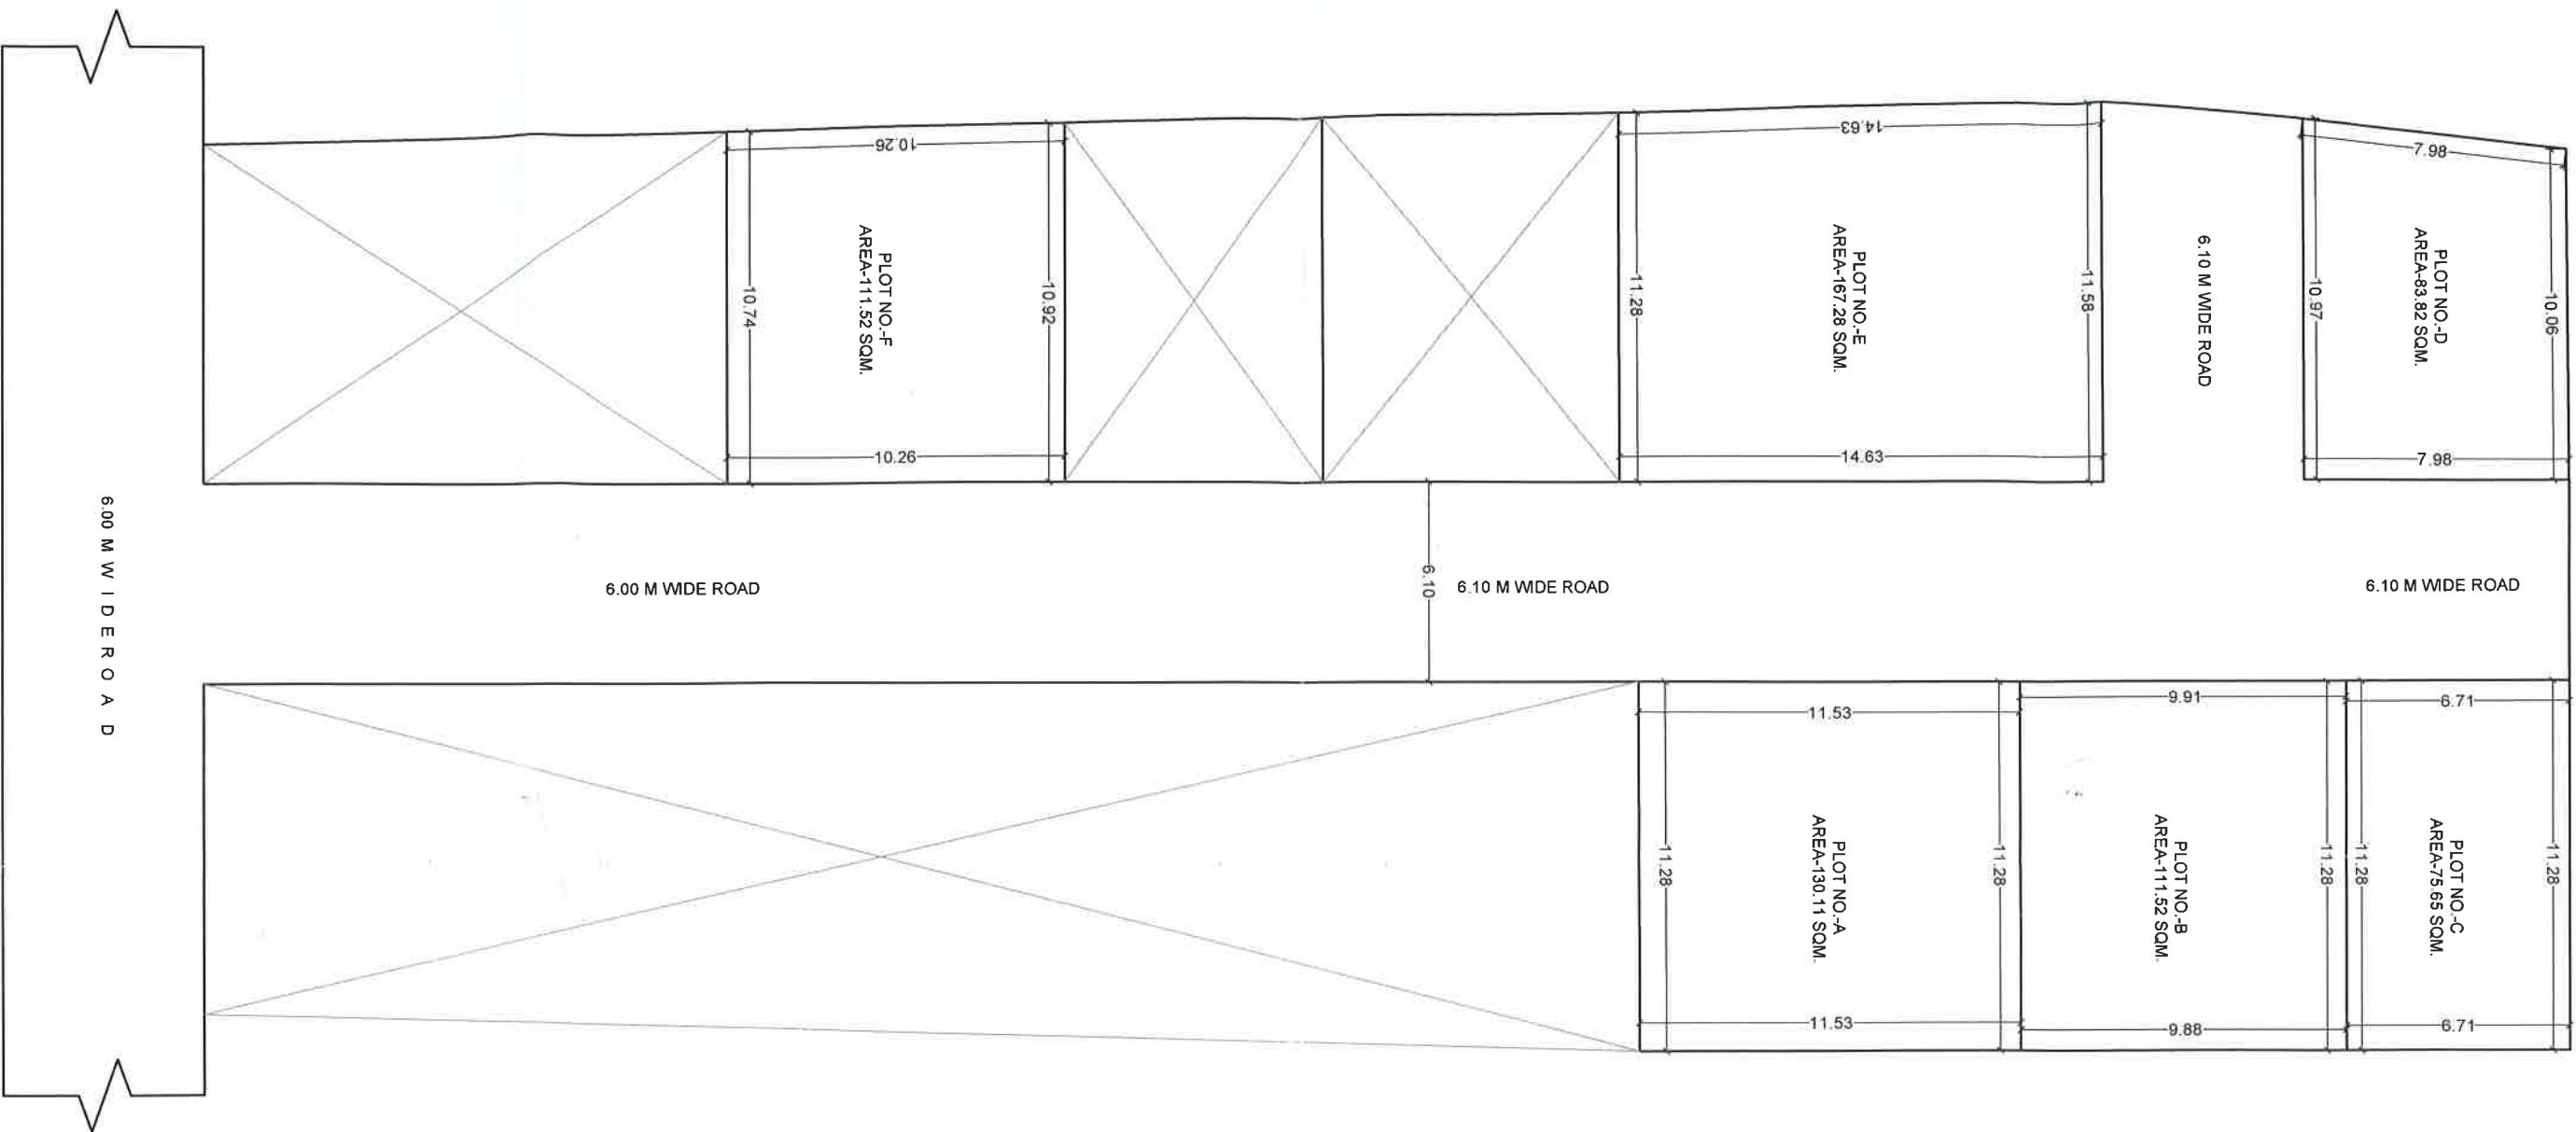

AREA CALCULATION:-

TOTAL PLOT AREA = 1186.15 SQM.

TOTAL SALEABLE PLOT AREA = 679.80 SQM.

TOTAL ROAD AREA = 505.76 SQM.

PLOT DETAIL:-

PROPOSED MASTER PLAN OF ORINO ENGICON PVT. LTD.

PROJECT NAME-

LAND OWNER NAME-ORINO ENGICON PVT. LTD.

DIRECTOR-DEEPAK KUMAR

S/O.-SRI JUGESHWAR SAH

SURVEY THANA- NAUBATPUR

DIST.- PATNA,

THANA NO.- 164,

MAUIA - BADIPIUR

KHATA NO.- 306.

SURVEY PLOT NO.- 13.

TAUZI NO.- 3831

SCALE

1 : 100

NORTH



SIGN. OF DEVELOPER/OWNER

SIGN OF ARCHITECT

ORINO ENGICON PVT. LTD.

DEEPAK KUMAR

11/4/19 DIRECTOR

AR. Umashankar Kumar

Registered Architect

Reg. No.-CA/2011/54023

Signature of Developer/Owner

12/05/2019

मुखिया बिरोरा

नदीबारा, पटना

श्री नदीबारा, पटना