

BLOCK -B

This is to certify that
this building plan is prepared
under building bye laws 2014
after land verification.

[Signature]

SHANISH K R PANKAJ (Certified Architect)
COA Reg. No. CA-2019/5533/5
Enrollment No. 20/KR/2015/MPD
Aasagar Parishad Danapur, Nizampet

SCHEDULE OF DOORS & WINDOWS				
TYPE	SIZE	SILL LEVEL	LINTEL LEVEL	REMARKS
D	1.07X2.59	-	2.54	WOODEN
D1	0.91X2.59	-	2.13	WOODEN
D2	0.76X2.59	-	2.13	WOODEN
W	1.52X1.78	0.76	2.54	PARTLY GLAZED
W1	1.37X1.78	0.76	2.54	
W2	0.91X1.63	0.91	2.54	
W3	0.76X1.47	1.22	2.54	
W4	0.39X1.47	1.22	2.54	

PROPOSE RESIDENTIAL BUILDING FOR
SRI KHELARI BUILDERS & CONSTRUCTION
PVT. LTD.
SURVEY PLOT NO.- 705,706,751,753,754,
756,759,
THANA NO - 20
THANA - RUPASPUR
MAUZA - DHANAUT
KHATA NO - 639,663,664,665,668,678
TAUZI NO. -5254
WARD NO -
CIRCLE NO -
DISTT. - PATNA

NAME OF OWNER

SIGNATURE OF OWNER

SIGNATURE OF
ENGINEER

SIGNATURE OF ARCHITECTS

SHAIKENDRA KUMAR
Structural Engineer
Empanelment No STRE/12/15
Nagar Palikashad, Danapur, Nizamat
MANISH KR.


MANISH KR. PANKAJ (Certified Architect)
COA Reg. No. - CA2013/58305
JLB Empanelment No. 2013/2015/1111
Plan Case No. _____
Date _____

[illegible]


शहर कार्यपालक पदाधिकारी
शहर परिषद, प्राणपुर निजामत
कानून


22/12/16
J.E.
 Nagar Parishad Danapur Nizamat

22/2/16
A. E.
Nagar Parishad Danapur Nizamati

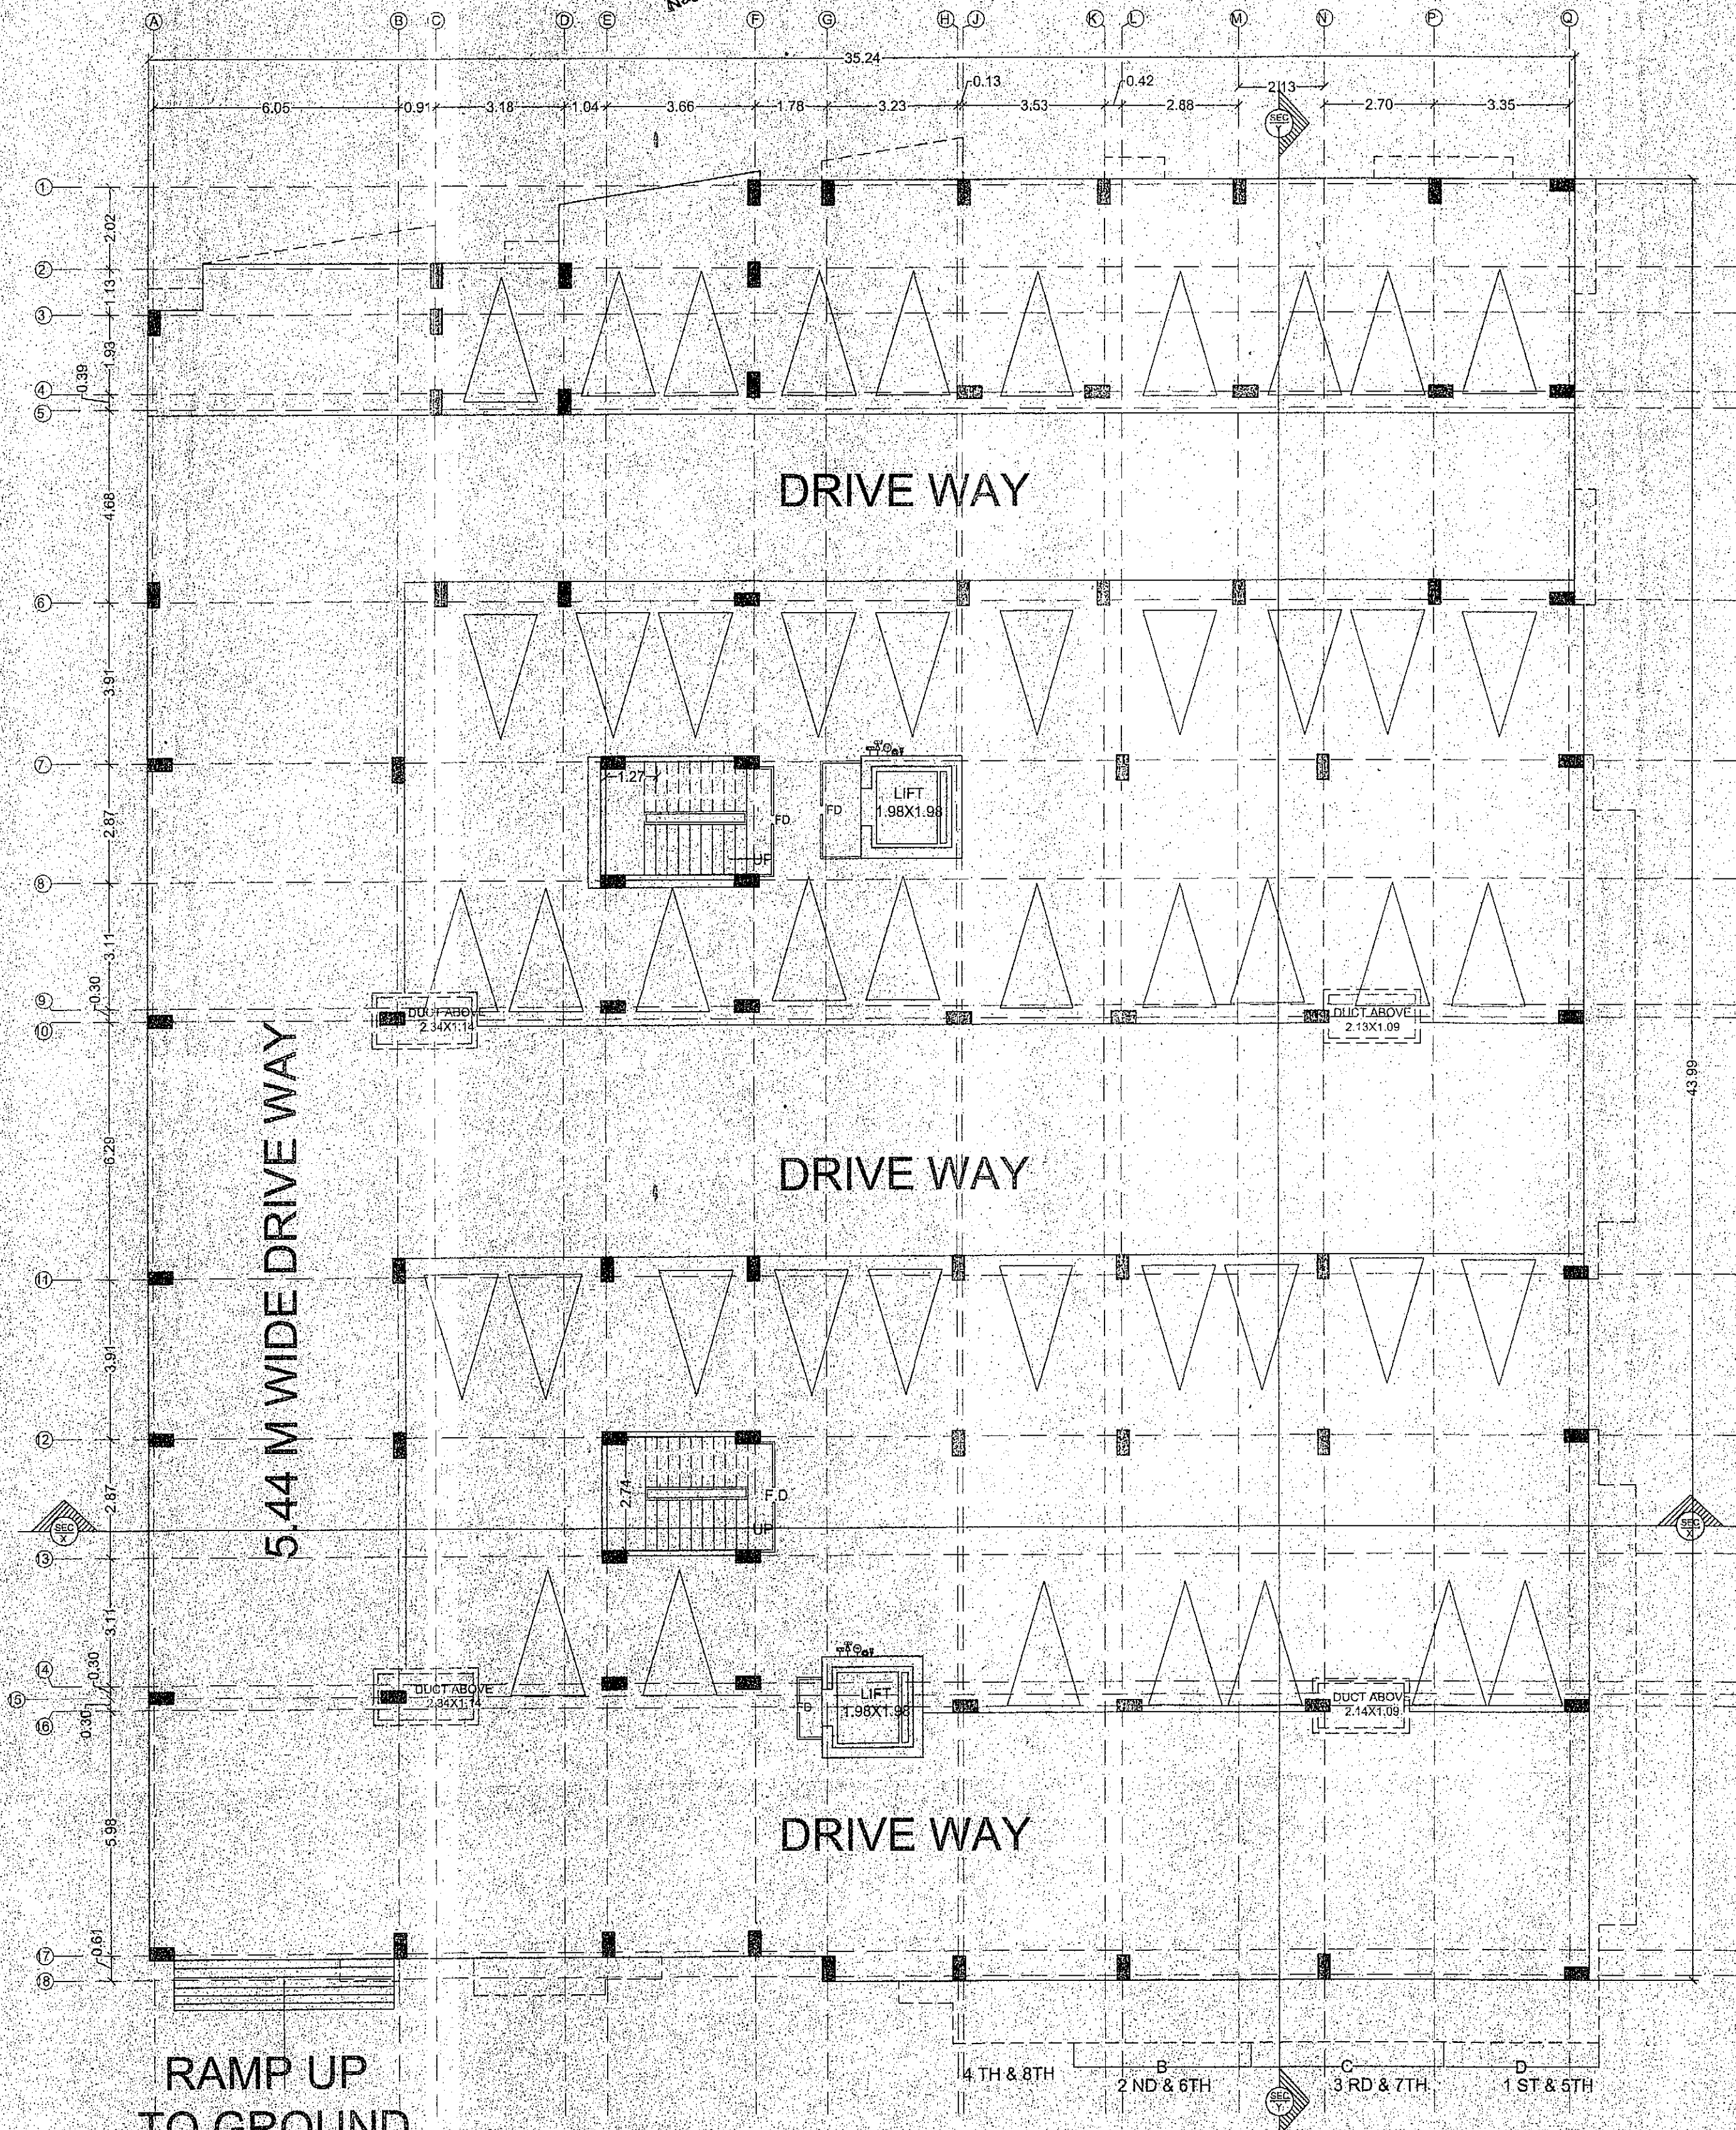

GROUND FLOOR PLAN BLOCK-(B)

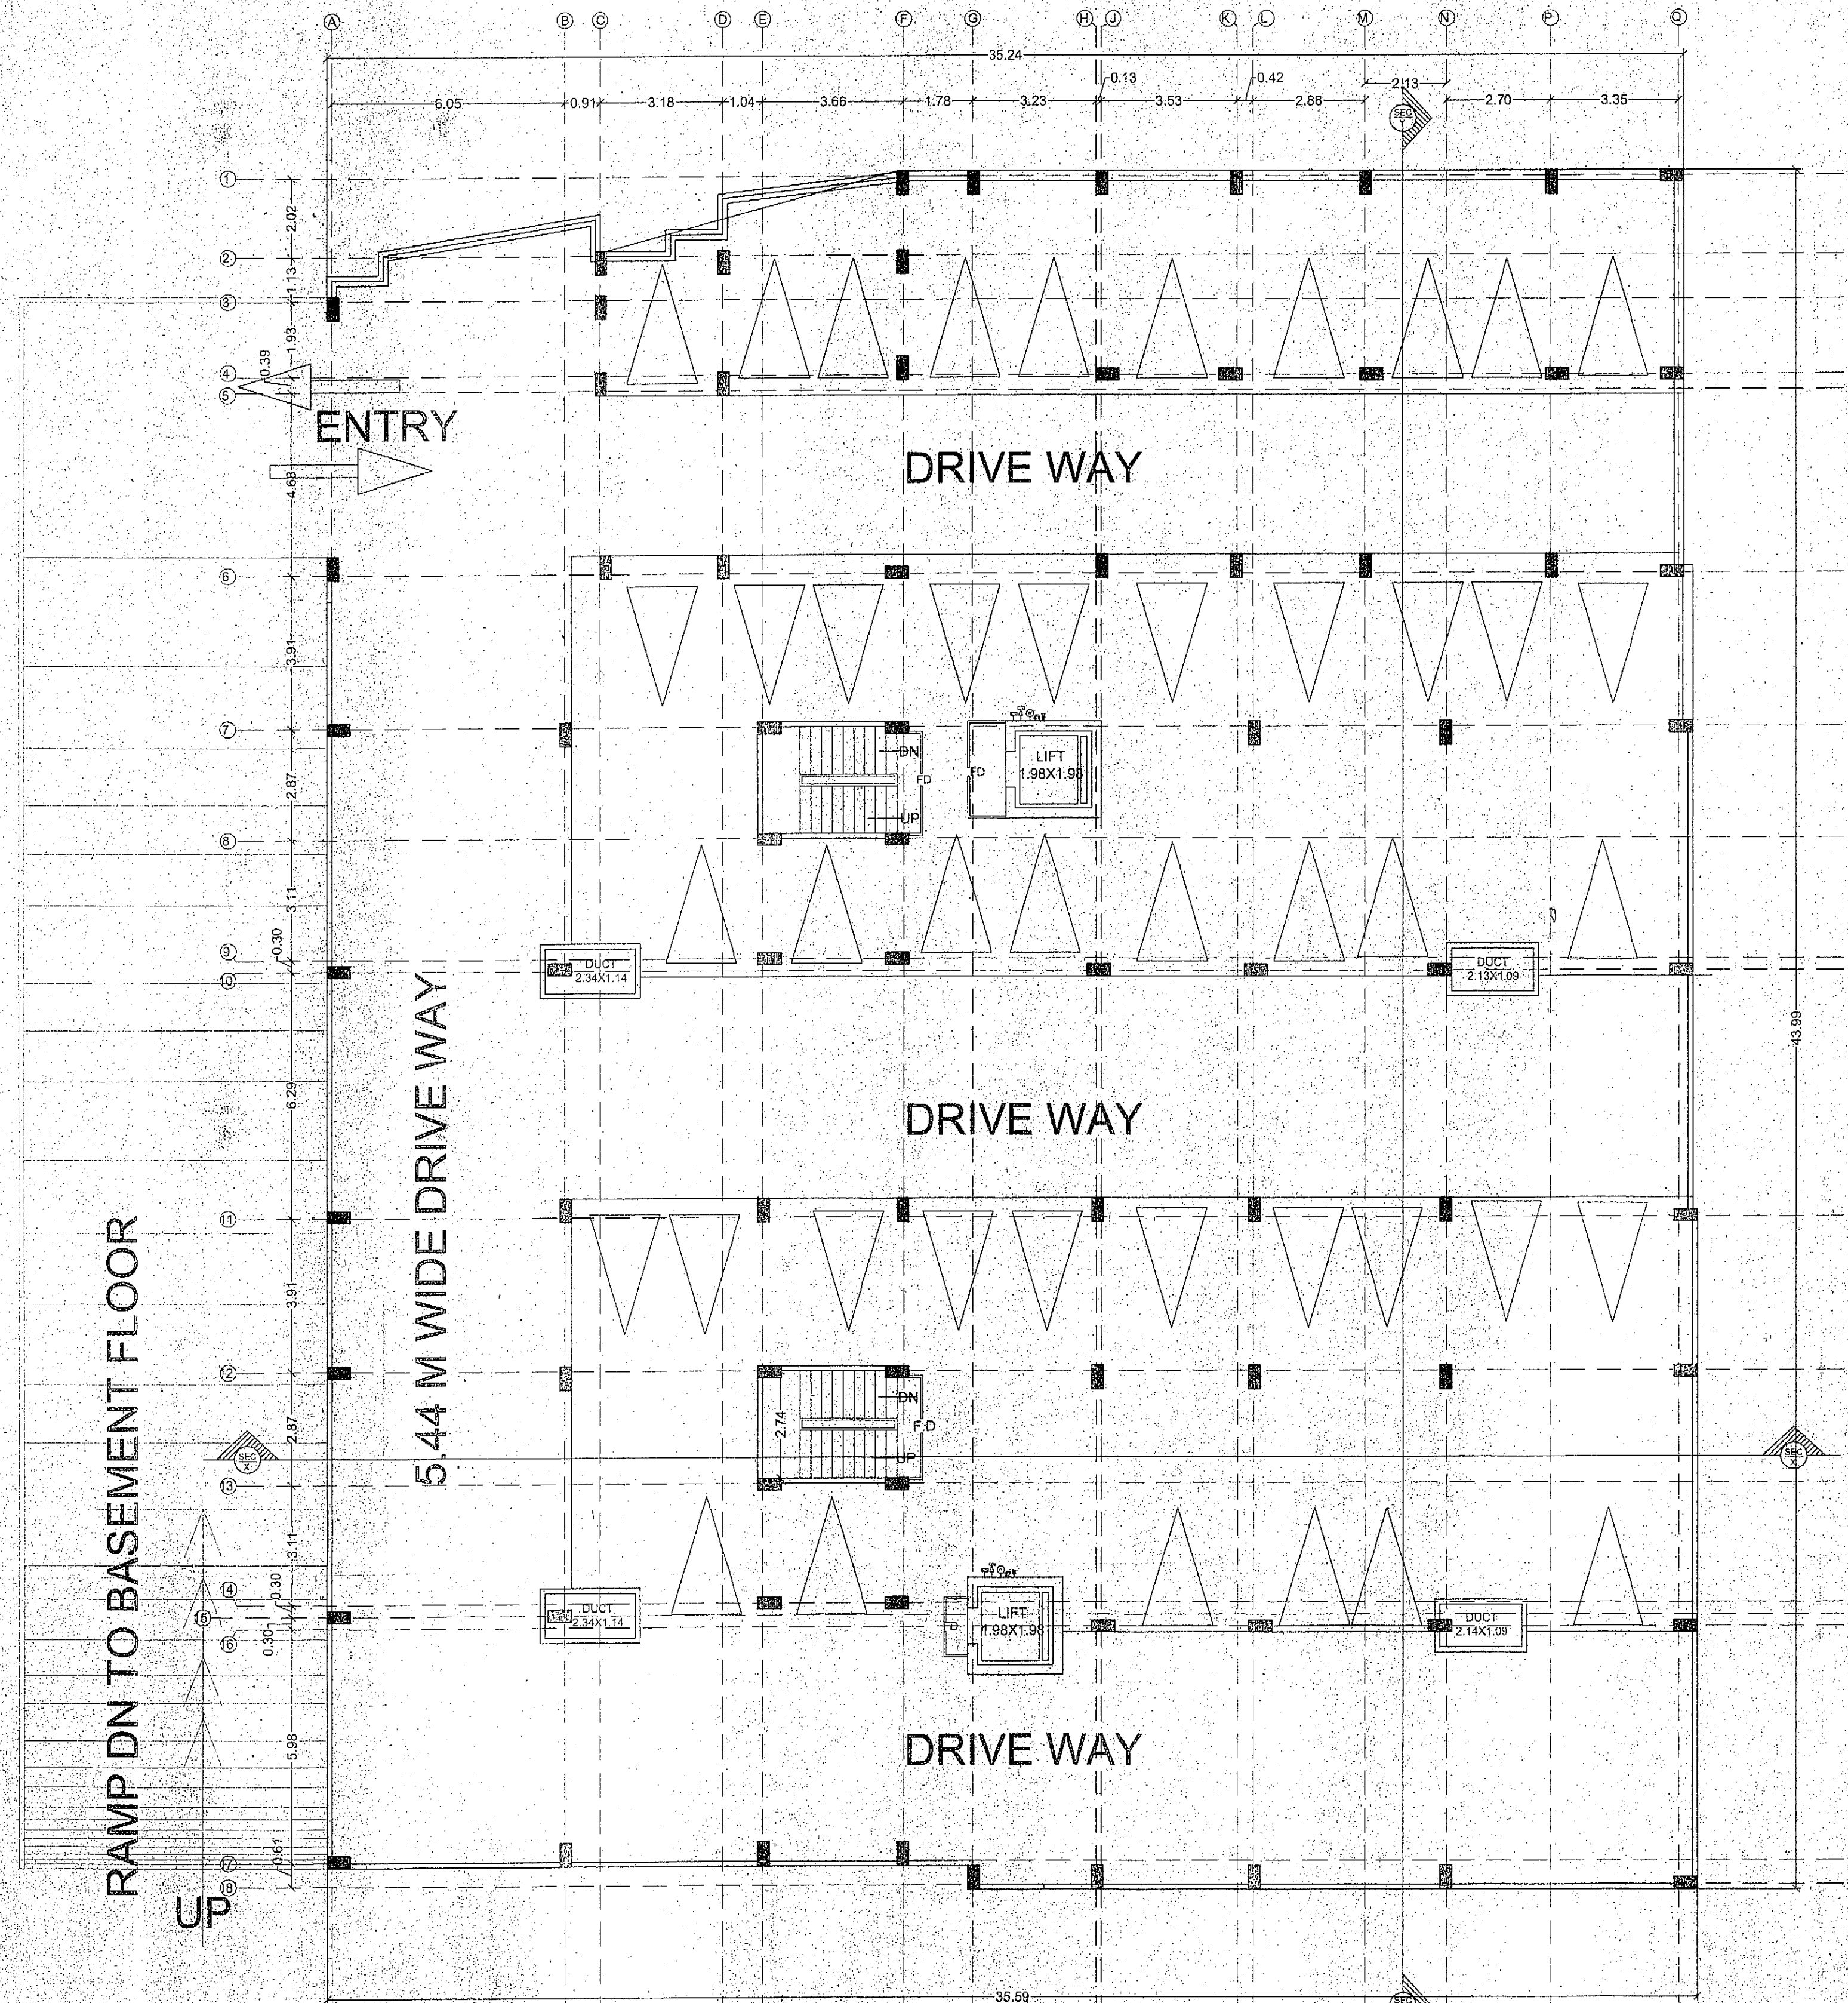

BASEMENT FLOOR PLAN

BLOCK-(B)