



BLOCK-A

This is to certify that
this building plan is prepared
in due building bye laws 2014
after land verification
M. K. Panjari

MANISH KR. PANJARI (Certified Architect)
COA Reg. No. - CA/2013/58305
Empanelment No. - 20/AR/2015/NP/IN
Nagar Parishad Danapur, Nizamat

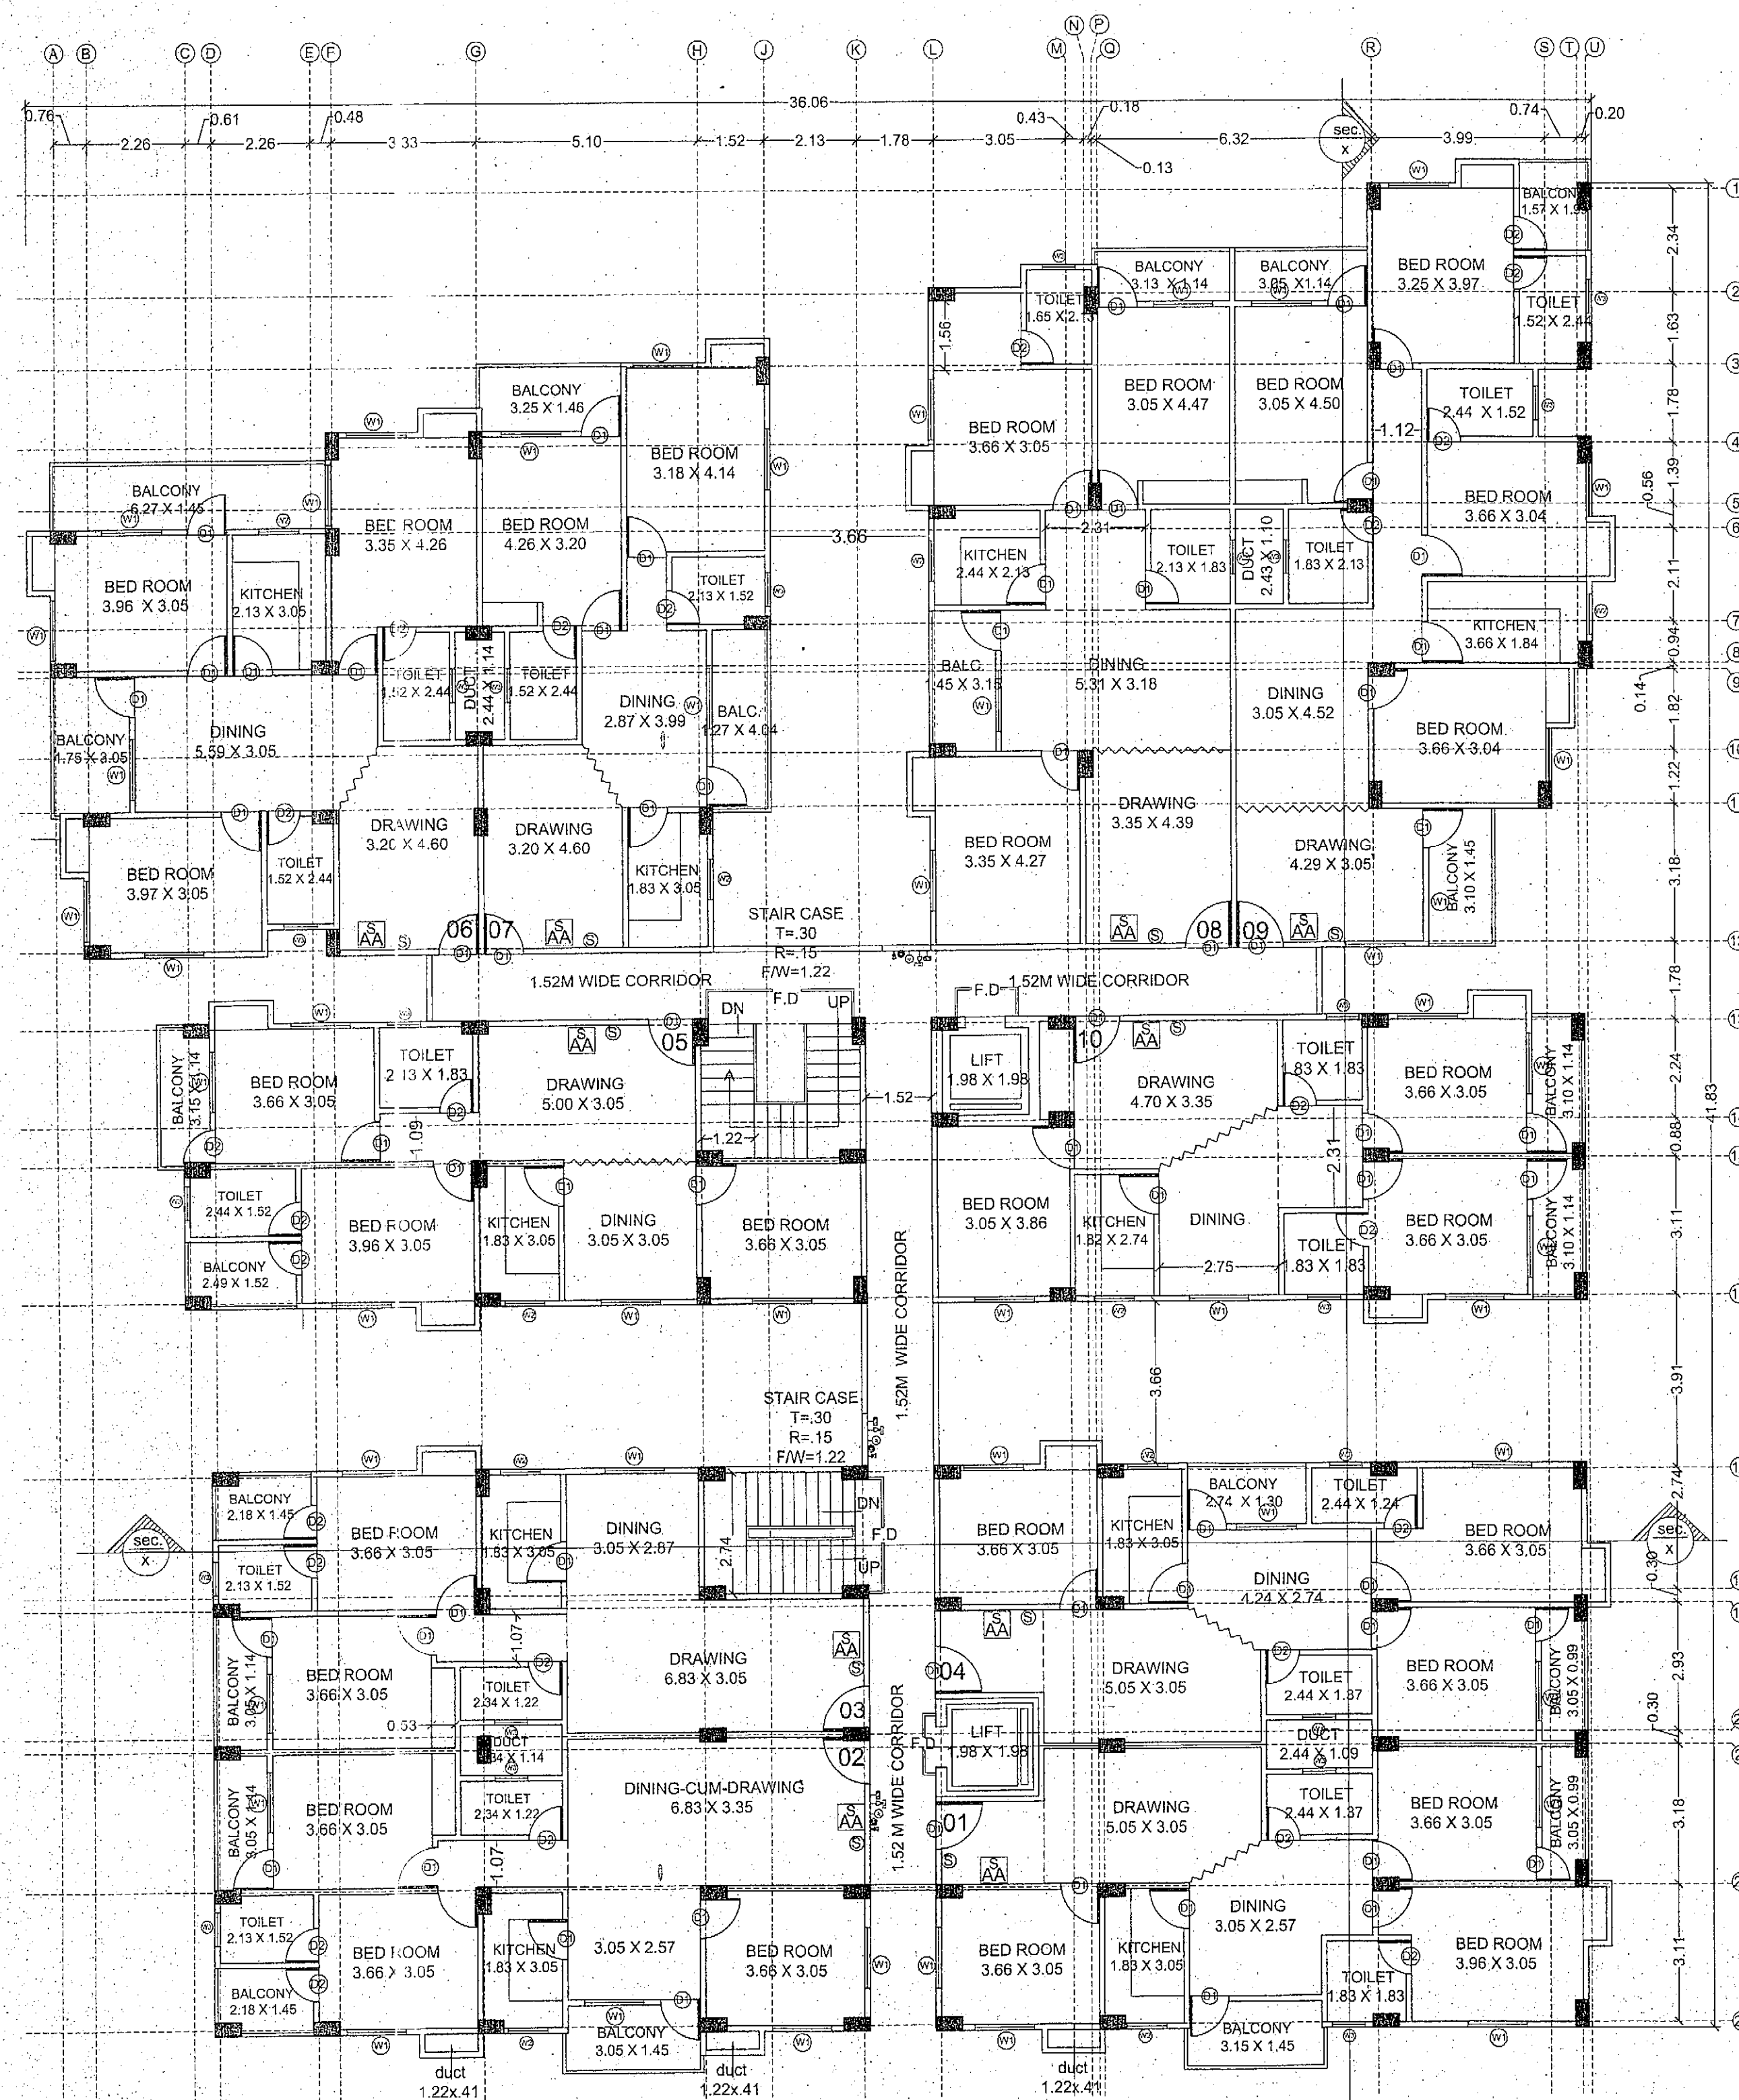

TYPICAL FLOOR PLAN
1ST. 7TH.

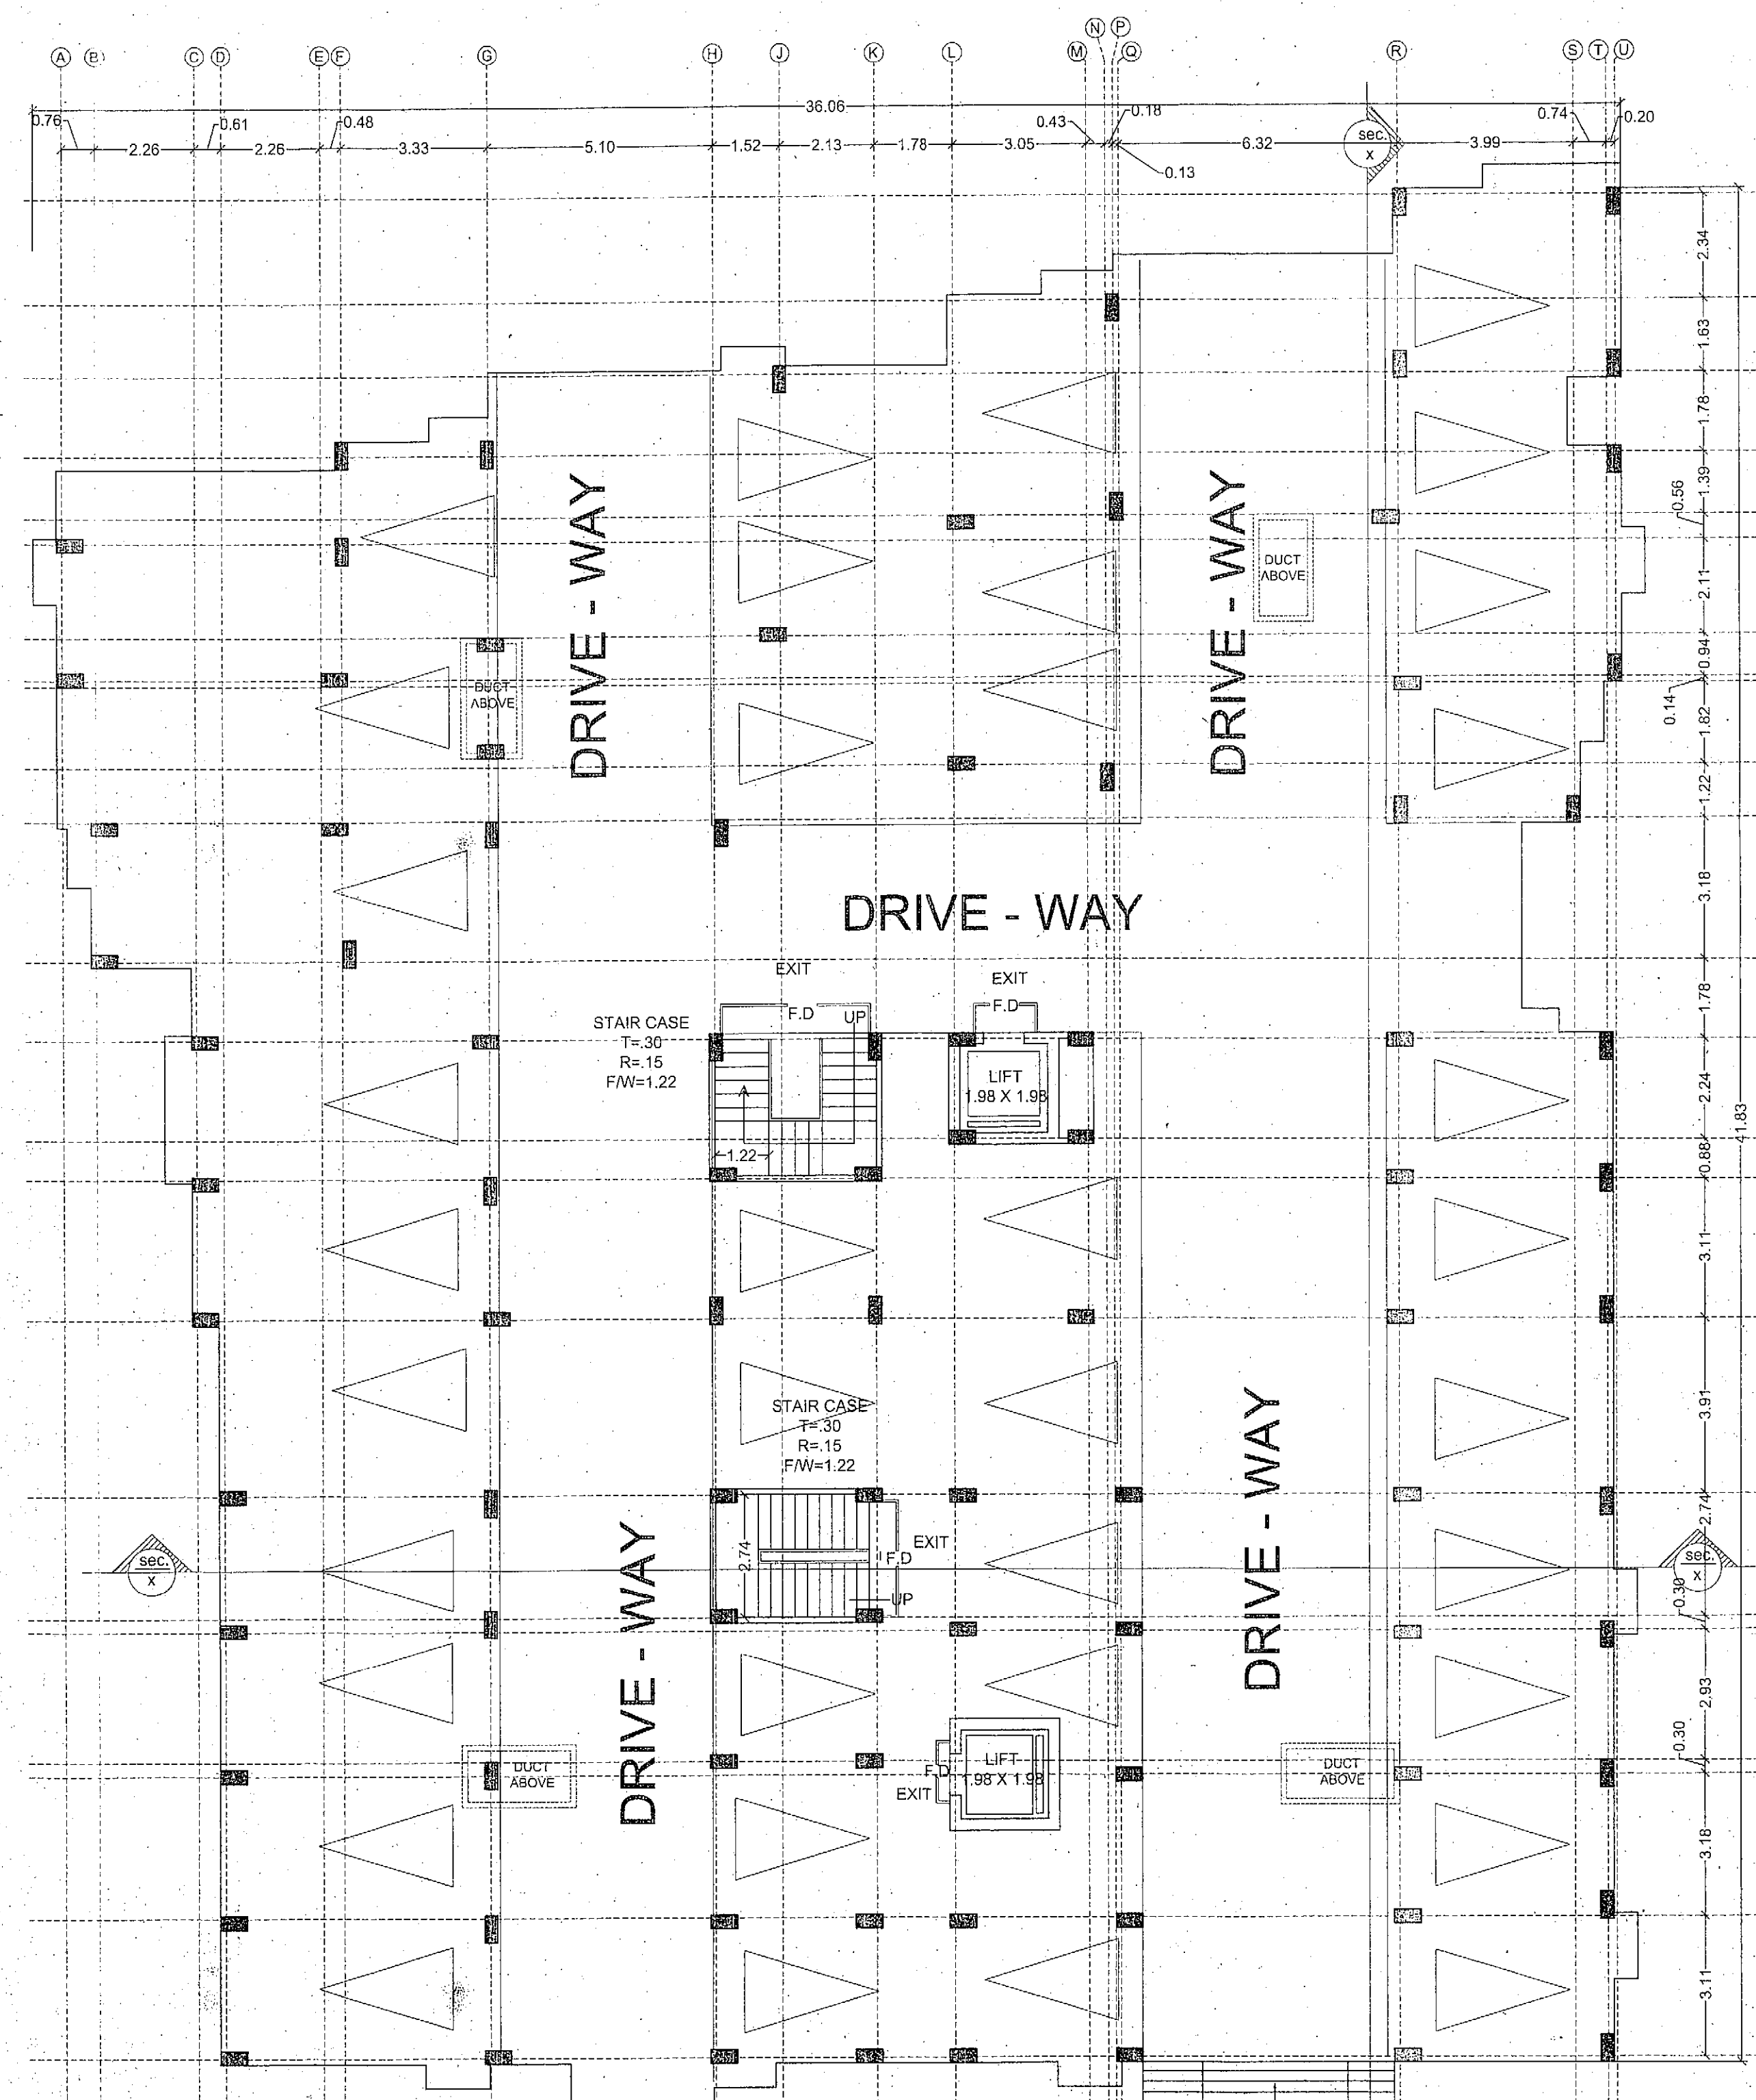

GROUND FLOOR PLAN

RAMP UP
TO GROUND

SCHEDULE OF DOORS & WINDOWS				
TYPE	SIZE	SILL LEVEL	LINTEL LEVEL	REMARKS
D	1.07X2.59	--	2.54	WOODEN
D1	0.91X2.59	--	2.13	WOODEN
D2	0.76X2.59	--	2.13	WOODEN
W	1.52X1.78	0.76	2.54	PARTLY GLAZED
W1	1.37X1.78	0.76	2.54	
W2	0.91X1.63	0.91	2.54	
W3	0.76X1.47	1.22	2.54	
W4	0.39X1.47	1.22	2.54	

PROPOSE RESIDENTIAL BUILDING FOR
SRI KHELARI BUILDERS & CONSTRUCTION
PVT. LTD.
SURVEY PLOT NO. - 705,706,751,753,754,
756,759.
THANA NO - 20
THANA - RUPASPUR
MAUZA - DHANAUT
KHATA NO - 639,663,664,665,668,678
TAUZI NO. - 5254
WARD NO -
CIRCLE NO -
DISTT. - PATNA

NAME OF OWNER

Sanjay Kumar

SIGNATURE OF OWNER

SIGNATURE OF
ENGINEER

SHAIKENDRA KUMAR
Structural Engineer
Empanelment No. STRE/18/15
Nagar Parishad, Danapur, Nizamat

SIGNATURE OF
ARCHITECTS

M. K. Panjari

MANISH KR. PANJARI (Certified Architect)
COA Reg. No. - CA/2013/58305
JLB Empanelment No. 20/AR/2015/NP/IN
Plan Case No. 20/AR/2015/NP/IN
Date: 02/06/16

Building Plan No. 169/16-17

निम्नलिखित शर्तों के साथ भवन मानचित्र की स्वीकृति दी जाती है।
सरकारी या किसी दूसरे के जमीन का अधिकार नहीं
करना होगा। तथा यह एवं उसके लिए बिहार भवन
उपलब्धि 2014 के अनुसार अपनी जमीन छोड़ना
होगा। भवन में नगरपालिका बनाना होगा तथा अपने
भवन से सरकार के गलत तक जल निचाली हेतु अपने
खर्च से नाले निर्माण करना होगा।
सरकारी पानी नालों के लिए भूतल पर व्यवस्था करना
होगा। भवन में नगरपालिका विस्तार करने की स्थिति में
भवन मालिकों को स्वयं स्वयं स्वयं स्वयं स्वयं स्वयं
खर्च किये गये भवन में नगरपालिका बनाना होगा। भवन
मानचित्र की स्वीकृति केवल 1:1000 के लिए मान्य
होगी। भवन में रहने के पक्ष में नगरपालिका होगा।
तकनीकी परामर्श/अनुमति की अनुमति के आधार
पर परितः।

Sanjay Kumar
22/12/16
Nagar Parishad Danapur Nizamat
A. E.

नगर कार्यपालिका, नगर पालिका, नगर पालिका