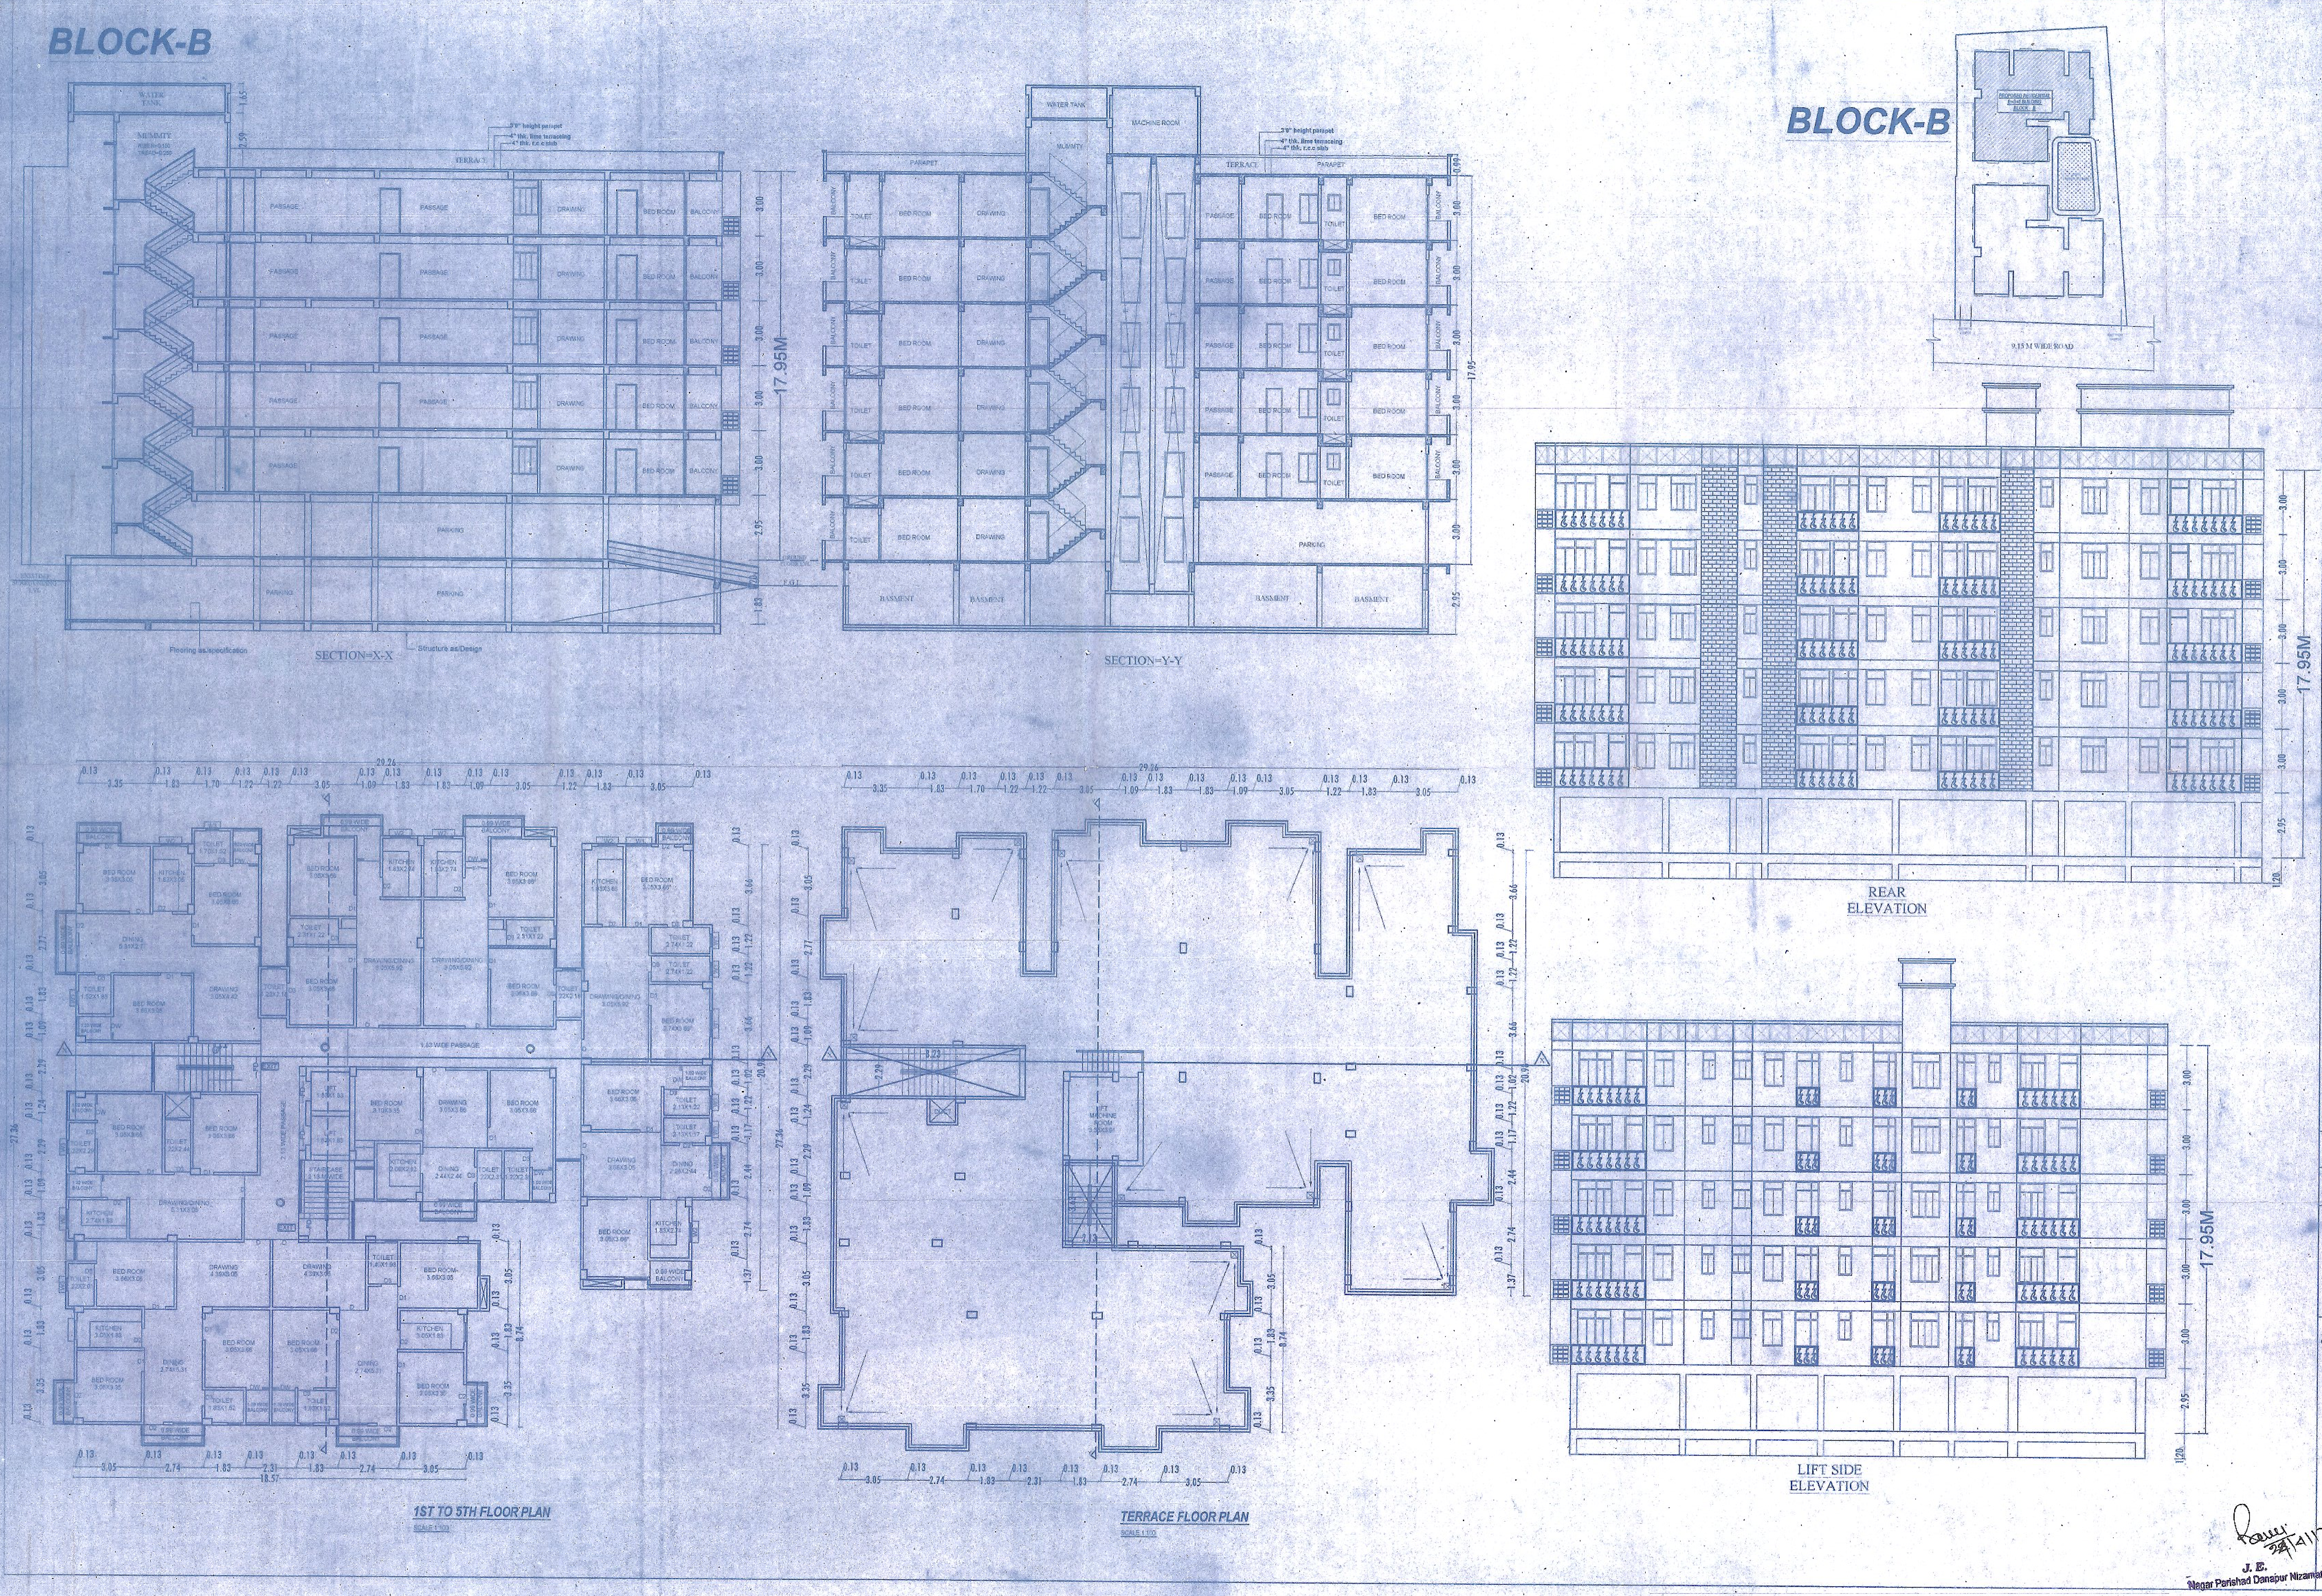

SCHEDULE OF DOORS & WINDOWS

S.NO	TYPE	WIDTH	CILL	HEIGHT	DESCRIPTION
01	D	1.07	0.0	2.13	SINGLE LEAF DOOR
02	D1	0.99	0.0	2.13	SINGLE LEAF DOOR
03	D2	0.91	0.0	2.13	SINGLE LEAF DOOR
04	D3	0.76	0.0	2.13	SINGLE LEAF DOOR
05	W	1.37	0.76	1.78	FULLY GLAZED WIN.
06	W1	1.22	0.76	1.78	FULLY GLAZED WIN.
07	W2	0.91	1.06	1.46	FULLY GLAZED WIN.
08	W3	0.61	4.78	0.76	FULLY GLAZED WIN.
09	SW	1.07	0.76	1.78	FULLY GLAZED WIN.
10	SD1	2.44	0.00	2.54	SLIDING DOOR

FIRE LEGEND :-

01.HYDRANT OUT LET VALVE WET
02.HOSE REEL
03.SEMAC CONNECTED FOR FIRE BRIGADECONNECTED TO WET RISER
04.ELECTRICALLY INSULATED METAL STRIP
05.UNDER GROUND TANK OF 50,000 LTRS — 50,000 LTRS
06.O.H.W.TANK FOR FIRE FIGHTING — 10,000 LTRS
07.INDICATOR PANEL
08.FIRE ALARM CALL POINT
09.AUDIABLE ALARM CALL POINT
10.LOUDSPEAKER OUTLET
11.CO2 FIRE EXTINGUISHER — CO2/DCP
12.FIRE RESISTANT DOOR — F.D
13.AUTOMATIC SMOKE DETECTOR
14.AUTOMATIC SPRINKLER INSTALATION

PLOT DETAILS :-

PROPOSED B+G+5 (BLOCK - A&B) RESIDENTIAL BUILDING FOR

DEVELOPERS:
MAA TARA HOMES DEVELOPERS PRIVATE LIMITED

PLOT OWNER :
1. SRI RAJAN KUMAR ARYA
2. SRI RAMAN KUMAR ARYA
3. SRI RANA PRATAP ARYA
4. SRI RAM KRISHNA LALL
5. SRI RAJESH KUMAR, S/O LATE RAM PADARTH LALL
6. SRI SUNIL KUMAR, S/O LATE RADHEYSHYAM
7. SRI KRISHN MURARI, S/O LATE BASYDEO PANDIT
8. SRI OM PRAKASH ARYA
9. SRI MADAN LALL
10. SADAN KUMAR, S/O PARMESHWAR PRASAD
11. SRI BRAHMCHARI SURENDRA, S/O LATEBHAGWAN PANDIT

AT- MAUZA - DANAPUR SHAHZADPUR, PS- DANAPUR,
SURVEY PLOT NO - 581
KHATA NO - 289
TAUZI NO - 5400
THANA NO - 21, DANAPUR NIZAMAT, DISTRICT-PATNA.

SHEET NO.	SCALE	NORTH
NPDN-02/03	1 : 100 1 : 200	

AJIT SINGH
ARCHITECT
NAGAR PARISHAD DANAPUR NIZAMAT
EMPANELEMENT NO.-18/Arch./2015/NPDN

SIGNATURE OF OWNER. SIGNATURE OF ARCHITECT.

Building Plan No. 21/12-15
निम्नांकित शर्तों के साथ ... मानचित्र की स्वीकृति दी जाती है।
सरकारी या किसी ... करना होगा ...

Er. MANOJ KUMAR

J.E.
Nagar Parishad Danapur Nizamat