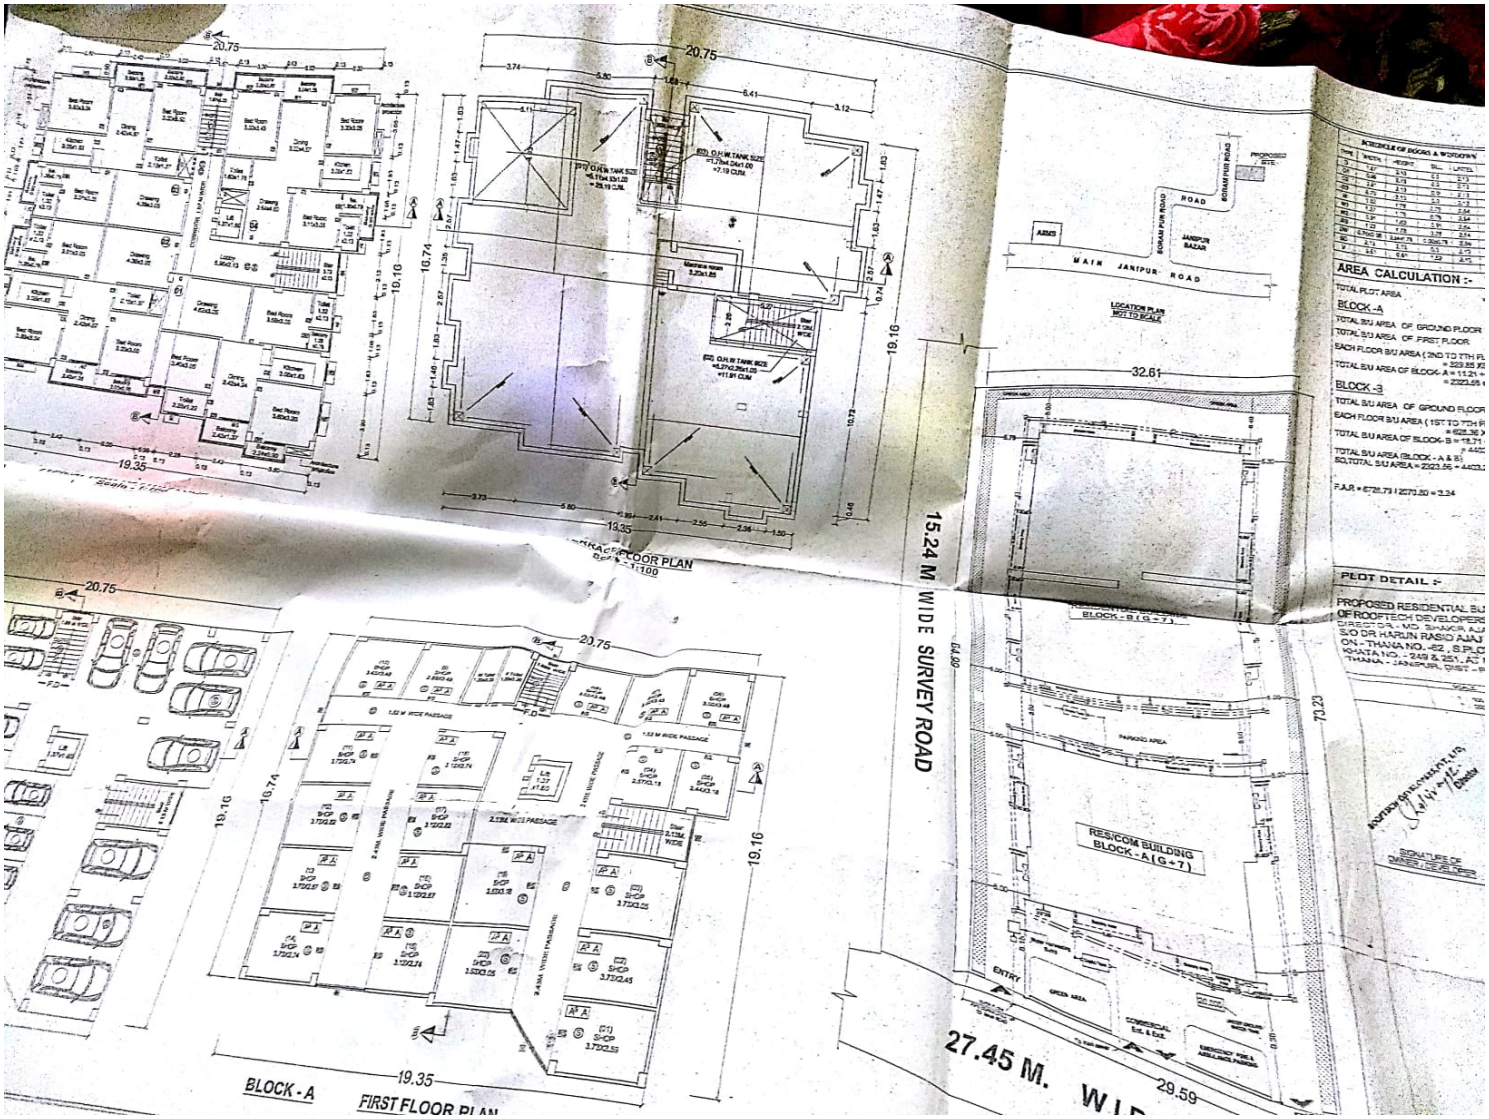
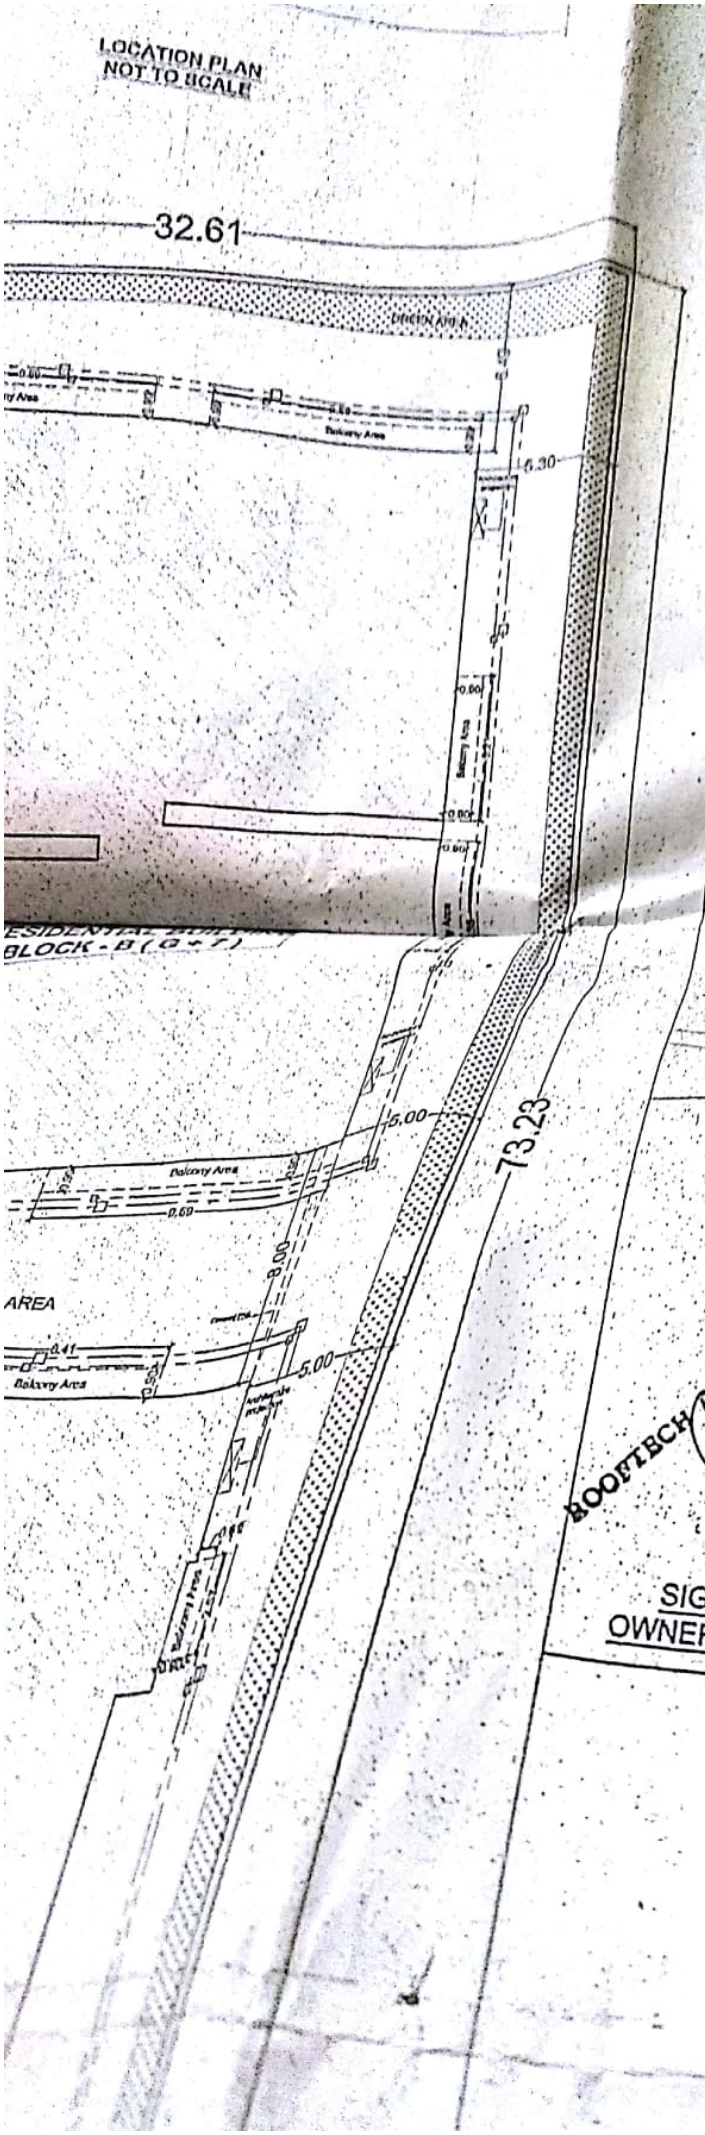


Scanned by CamScanner

LOCATION PLAN
NOT TO SCALE


32.61
73.23
5.00
5.00
6.30
Balcony Area
Balcony Area
Balcony Area
Balcony Area
Balcony Area
Balcony Area
Balcony Area
Balcony Area
0.60
0.60
0.60