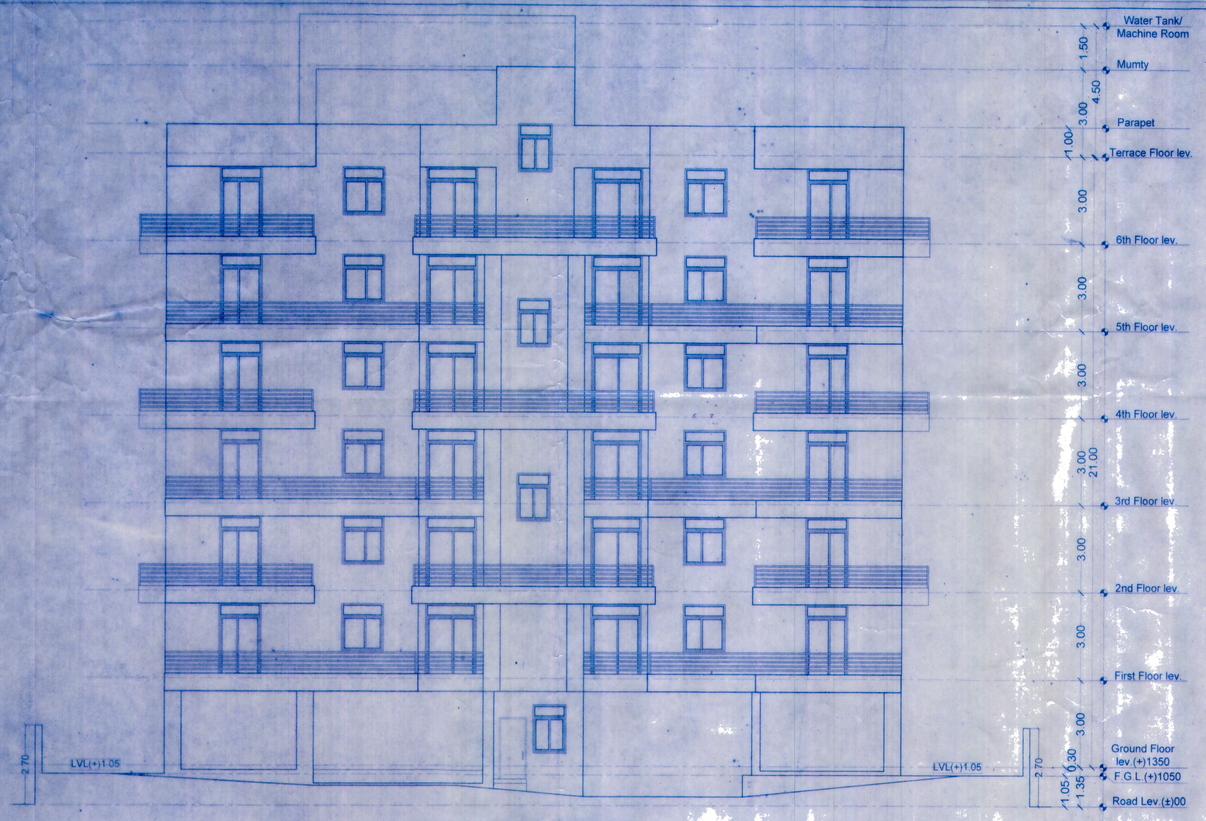

NORTH SIDE ELEVATION

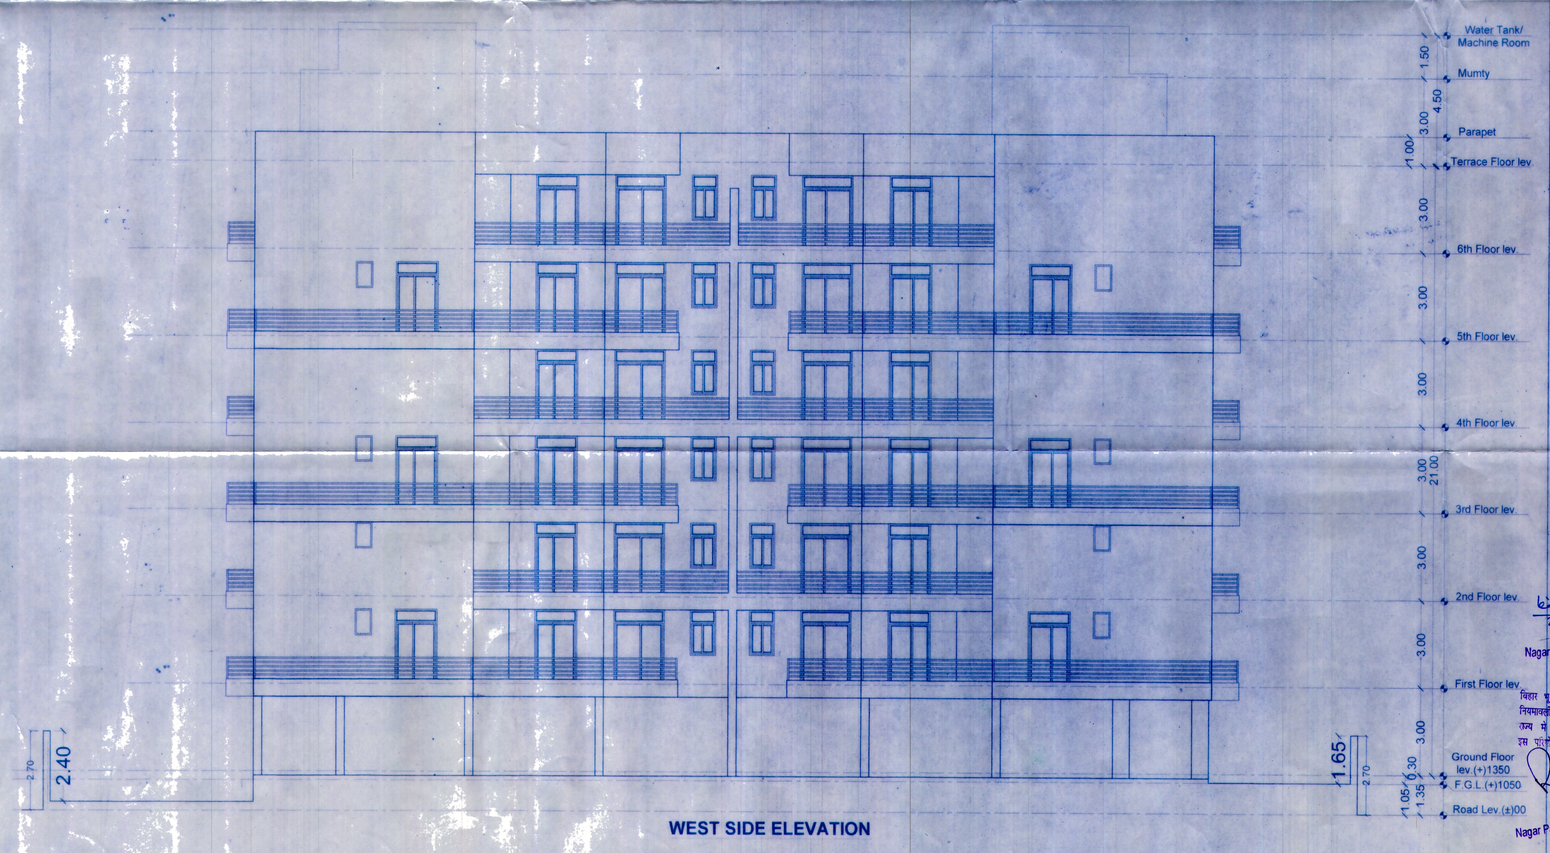

WEST SIDE ELEVATION

* FOR RESIDENTIAL BUILDING HEIGHT UPTO 21 M

This is to certify that this plan has been prepared after site inspection and strictly as per the guidelines of Bihar building Bye-Laws 2014.

RAKESH RANJAN RAJE
DANAPUR REG No.-86/Arch/2015/NPDN
C.O.A. REG. No.- CA/86/6004

NAME OF PROJECT

PANCHWATI ENCLAVE

NAME OF OWNER & ADDRESS

MAA SUNAINA CONSTRUCTION PVT.LTD.
M.D.- MR.PREM KUMAR,S/O SHRI RAGHO PRASAD
ADDRESS-715(D),BHAGWAT NAGAR
MAIN ROAD,KUMHRAR,THANA-AGAM KUAN,
DIST-PATNA(BIHAR)-800026

PLOT DETAIL

SURVEY KHESRA NO.401(P), KHATA NO.58,
TAUZI - 5234,THANA NO. 24,THANA-DANAPUR,
MAUZA-MAINPUR SHANKAR,
PARGANA-PHULWARI SHARIF, DIST.-PATNA

BOUNDARY

NORTH - ROAD
SOUTH - ROAD
EAST - SRI SATENDRA PRASAD,
S/O LATE DEV NANDAN SONAR
WEST - SAHAYAK SADAK

SHEET DETAIL

(1) NORTH SIDE ELEVATION
(2) WEST SIDE ELEVATION

SHEET NO.	NORTH	SCALE
05/05		1:100

For Maa Sunaina Construction Pvt. Ltd.
Prem Kumar
For Maa Sunaina Construction Pvt. Ltd. Director
Prem Kumar
Director
SIGNATURE OF DEVELOPER

Er. Amrendra Kumar
(Structural Engineer)
Reg. No.-01/STRU/2018 (N.P.D.N.)
Er. Amrendra Kumar
(Structural Engineer)
Reg. No.-01/STRU/2018 (N.P.D.N.)
SIGNATURE OF STRUCTURAL ENGINEER

RAKESH RANJAN RAJE
DANAPUR REG No.-86/Arch/2015/NPDN
C.O.A. REG. No.- CA/86/6004
RAKESH RANJAN RAJE
DANAPUR REG No.-86/Arch/2015/NPDN
C.O.A. REG. No.- CA/86/9965
SIGNATURE OF ARCHITECT

Building Plan No. 69/21-22

20/09/2021
A. E.
Nagar Parishad Danapur Nizamat

बिहार भू-सम्पदा (निनियमन और विकास) नियमावली 2017 (RERA) की शर्तों के अधीन राज्य में गठित भू-सम्पदा प्राधिकरण से इस परियोजना का निबंधन अनिवार्य है।

20/09/21
J. E.
Nagar Parishad Danapur Nizamat

निम्नांकित शर्तों की संतुष्टि [illegible] के आधार पर भवन [illegible] स्वरूपों, [illegible] करवाना होगा। [illegible] उपयोग [illegible] होगा। भवन [illegible] भवन से [illegible] वरकमी शर्तों [illegible] होगा। भवन [illegible] भवन मानचित्र [illegible] खड़े किये गये [illegible] मानचित्र की स्वीकृति [illegible] होगी। भवन में अवस्थित [illegible] Certificate/Occupancy Certificate अनिवार्य होगा।

नगर परिषद दानापुर निजामत
नगर परिषद दानापुर निजामत