




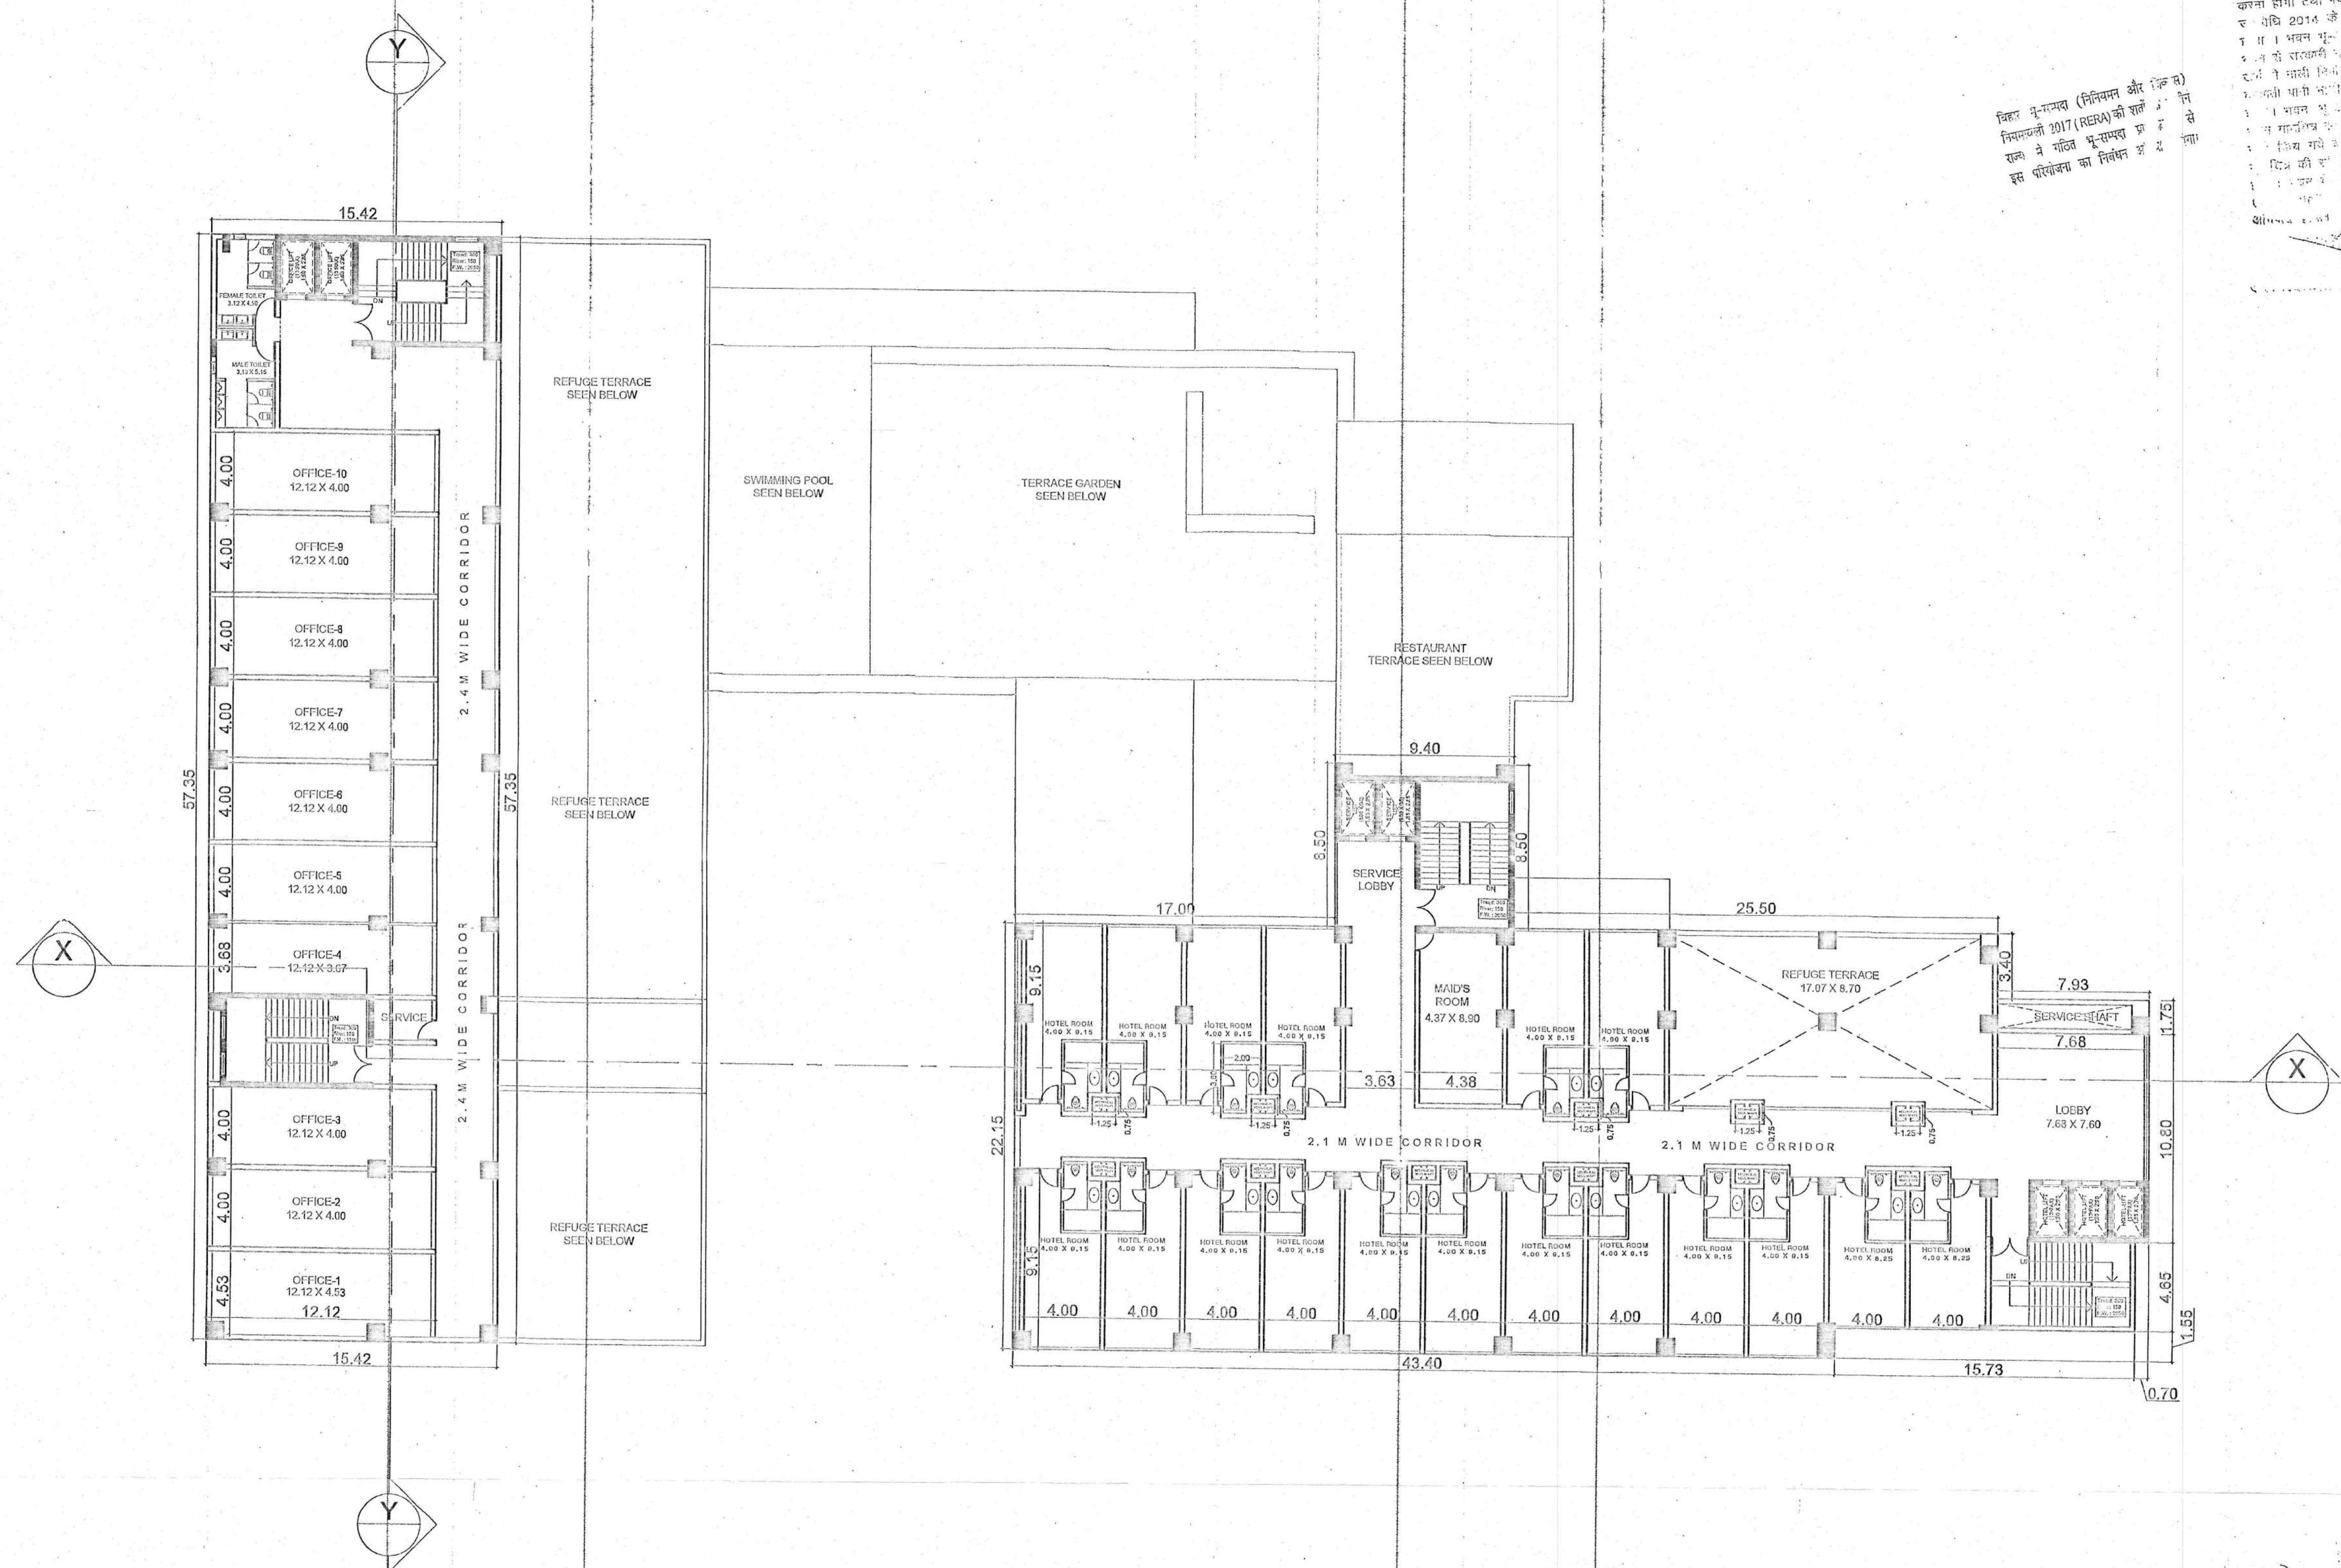

NINTH FLOOR



विश्व भू-समस्त (निर्माण और िक) निगम 2017 (RERA) की शर्तों के तहत बनाया गया है। इस योजना का निर्माण 2017 में किया गया था।

Building Plan No. 21/25-26  
निर्माण और िक निगम 2017 (RERA) की शर्तों के तहत बनाया गया है। इस योजना का निर्माण 2017 में किया गया था।

| SCHEDULE OF OPENINGS |             |      |             |           |
|----------------------|-------------|------|-------------|-----------|
| OPENING              | SIZE        | SILL | LINTEL      | REMARKS   |
| FD1                  | 2.00 X 2.10 | 0.00 | 2.100       | Fire Door |
| FD2                  | 1.50 X 2.10 | 0.00 | 2.100       | Fire Door |
| RS                   | AS / PLAN   | 0.00 | BEAM BOTTOM |           |
| D1                   | 2.00 X 2.10 | 0.00 | 2.100       |           |
| D2                   | 1.50 X 2.10 | 0.00 | 2.100       |           |
| D3                   | 1.20 X 2.10 | 0.00 | 2.100       |           |
| D4                   | 1.05 X 2.10 | 0.00 | 2.100       |           |
| D5                   | 0.90 X 2.10 | 0.00 | 2.100       |           |
| D6                   | 0.75 X 2.10 | 0.00 | 2.100       |           |
| D7                   | 0.65 X 2.10 | 0.00 | 2.100       |           |
| GD1                  | 2.00 X 2.10 | 0.00 | 2.100       |           |
| GD2                  | 1.00 X 2.10 | 0.00 | 2.100       |           |

| WINDOW   | WIDTH       | SILL | LINTEL      | REMARKS |
|----------|-------------|------|-------------|---------|
| W1       | 1.20        | 0.95 | 2.100       |         |
| GLAZING  |             |      |             |         |
| GLAZING  | SIZE        | SILL | LINTEL      | REMARKS |
| GL       | AS / PLAN   | 0.00 | BEAM BOTTOM |         |
| GL1      | AS / PLAN   | 0.00 | BEAM BOTTOM |         |
| VENT (V) |             |      |             |         |
| VENT (V) | SIZE        | SILL | LINTEL      | REMARKS |
| V1       | 0.60 X 0.60 |      | BEAM BOTTOM |         |

PROJECT NAME  
PROPOSED AZALFA TRADE CENTER AT SAGUNA MORE PATNA  
PLOT DETAILS  
PLOT NO - 361,362(P) & 363  
KHATA NO - 35  
TAUZI NO - 5234; THANA NO- 24  
MAUZA MAINPUR SHANKER  
P.S - DANAPUR  
DIST - PATNA 801503

LANDLORD  
1. M/S SARVODAYA GRIH NIKMAN PVT LTD  
2. M/S SARVODAYA HOSPITALITY LTD.


DEVELOPERS  
1. M/S AZALFA BUILDING CONSTRUCTION PVT LTD.

SUBMISSION DRAWING  
NORTH  
SCALE 1:200  
DRG.NO. 13

TITLE OF DRAWING  
NINTH FLOOR

SIGN. OF OWNER  
MANAGING DIRECTOR  
Sarvodaya Grih Nikman Pvt. Ltd.  
Director  
Sarvodaya Hospitality Limited  
Architect Nishant Virmawe  
CA2007141234  
SIGN. OF STRUCTURE ENGINEER  
Satyendra Pd Singh, IE  
Structure Engineer  
Emp No.-BR/UDHD/SE/23-0055  
UDHD Bihar (Patna)

TENTH FLOOR

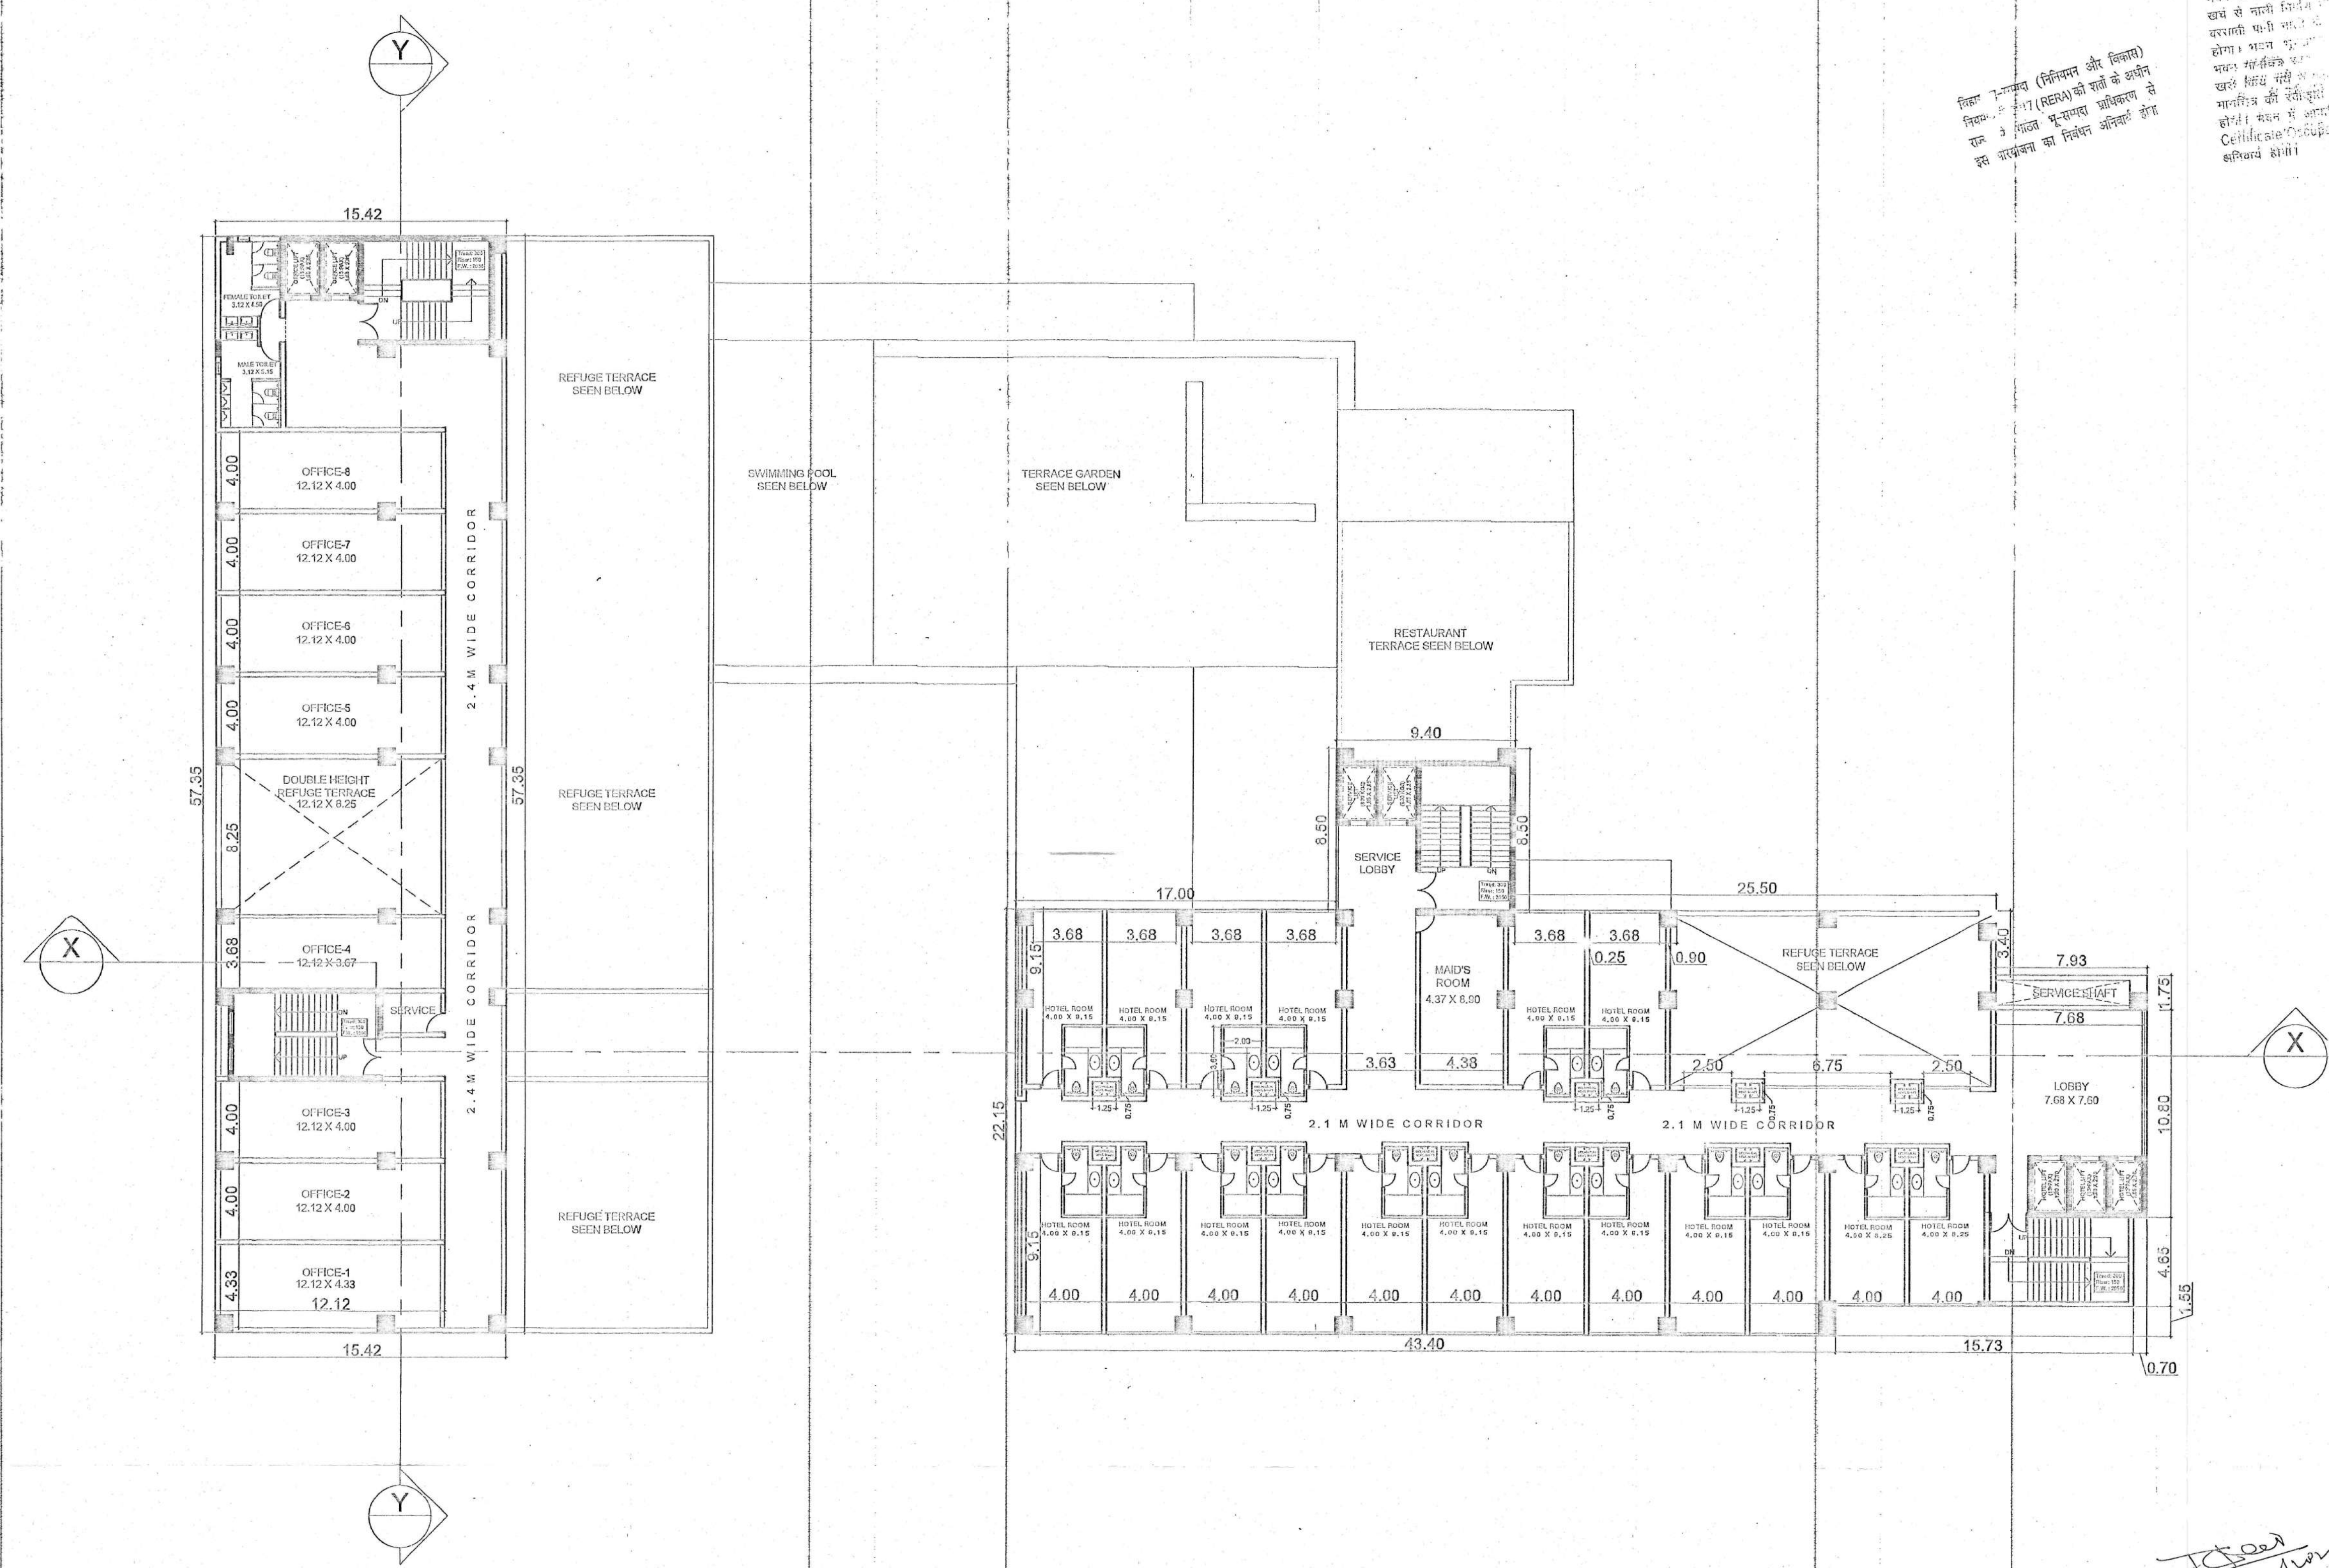

नगर पंचायत (निगम और विभाग)  
नगर पंचायत (निगम और विभाग)  
नगर पंचायत (निगम और विभाग)

Building Plan No. 21/25-26  
नगर पंचायत (निगम और विभाग)  
नगर पंचायत (निगम और विभाग)  
नगर पंचायत (निगम और विभाग)

| SCHEDULE OF OPENINGS |             |      |             |           |
|----------------------|-------------|------|-------------|-----------|
| OPENING              | SIZE        | SILL | LINTEL      | REMARKS   |
| FD1                  | 2.00 X 2.10 | 0.00 | 2.100       | Fire Door |
| FD2                  | 1.50 X 2.10 | 0.00 | 2.100       | Fire Door |
| RS                   | AS / PLAN   | 0.00 | BEAM BOTTOM |           |
| D1                   | 2.00 X 2.10 | 0.00 | 2.100       |           |
| D2                   | 1.50 X 2.10 | 0.00 | 2.100       |           |
| D3                   | 1.20 X 2.10 | 0.00 | 2.100       |           |
| D4                   | 1.05 X 2.10 | 0.00 | 2.100       |           |
| D5                   | 0.90 X 2.10 | 0.00 | 2.100       |           |
| D6                   | 0.75 X 2.10 | 0.00 | 2.100       |           |
| D7                   | 0.65 X 2.10 | 0.00 | 2.100       |           |
| GD1                  | 2.00 X 2.10 | 0.00 | 2.100       |           |
| GD2                  | 1.00 X 2.10 | 0.00 | 2.100       |           |

| WINDOW | WIDTH | SILL | LINTEL | REMARKS |
|--------|-------|------|--------|---------|
| W1     | 1.20  | 0.95 | 2.100  |         |

| GLAZING | SIZE      | SILL | LINTEL      | REMARKS |
|---------|-----------|------|-------------|---------|
| GL      | AS / PLAN | 0.00 | BEAM BOTTOM |         |
| GL1     | AS / PLAN | 0.00 | BEAM BOTTOM |         |

| VENT (V) | SIZE        | SILL | LINTEL      | REMARKS |
|----------|-------------|------|-------------|---------|
| V1       | 0.60 X 0.60 |      | BEAM BOTTOM |         |

PROJECT NAME  
PROPOSED AZALFA TRADE CENTER  
AT SAGUNA MORE PATNA

PLOT DETAILS  
PLOT NO - 361,362(P) & 363  
KHATA NO - 35  
TAUZI NO - 5234; THANA NO- 24  
MAUZA MAINPUR SHANKER  
P.S - DANAPUR  
DIST - PATNA 801503


LANDLORD  
1. M/S SARVODAYA GRIH  
NIRMAN PVT LTD  
2. M/S SARVODAYA  
HOSPITALITY LTD.

DEVELOPERS  
1. M/S AZALFA BUILDING  
CONSTRUCTION PVT LTD.

SUBMISSION DRAWING  
NORTH  
SCALE  
1:200  
DRG.NO.  
14

TITLE OF DRAWING  
TENTH FLOOR

SIGN. OF OWNER  
SARVODAYA GRIH NIRMAN PVT. LTD.  
MANAGING DIRECTOR  
SARVODAYA HOSPITALITY LIMITED  
DIRECTOR  
SIGN. OF ARCHITECT  
Architect Nishant Virnawe  
CA/2007/14234  
DIRECTOR  
SIGN. OF STRUCTURE ENGINEER  
Satendra Pd Singh  
En. Satendra Pd Singh, IEI  
Structure Engineer  
Emp No-BR/UDHD/SE/23-0055  
UDHD Bihar (Patna)

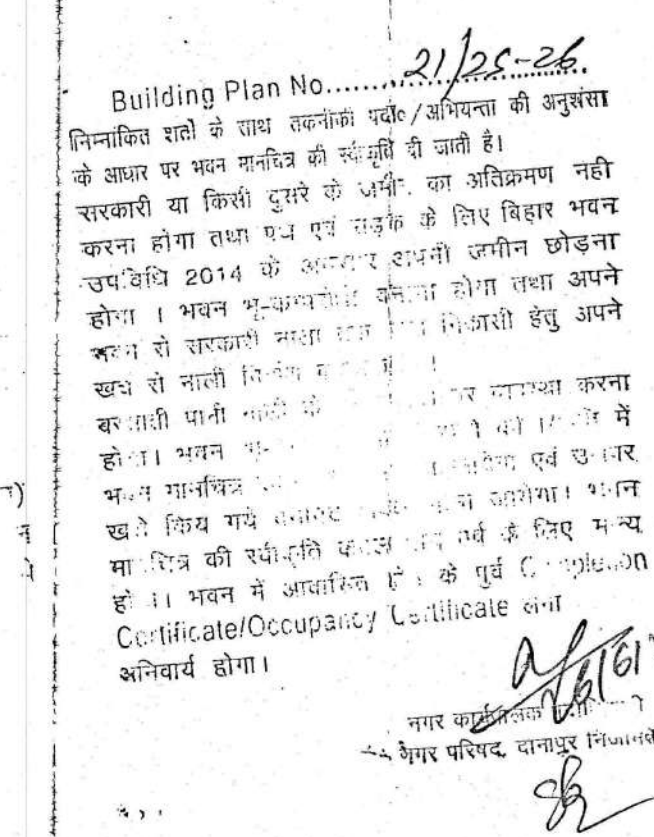


| WINDOW      | WIDTH       | SILL | LINTEL         | REMARKS |
|-------------|-------------|------|----------------|---------|
| W1          | 1.20        | 0.95 | 2.100          |         |
|             |             |      |                |         |
| GLAZING     | SIZE        | SILL | LINTEL         | REMARKS |
| GL          | AS / PLAN   | 0.00 | BEAM<br>BOTTOM |         |
| GL1         | AS / PLAN   | 0.00 | BEAM<br>BOTTOM |         |
|             |             |      |                |         |
| VENT<br>(V) | SIZE        | SILL | LINTEL         | REMARKS |
| V1          | 0.60 X 0.60 |      | BEAM<br>BOTTOM |         |

|   |   |
|---|---|
| 7. SIGN. OF OWNER<br>Yodaya Grih Nirman Pvt. Ltd.<br><br>Director                                                                     | SIGN. OF ARCHITECT<br><br>Architect Nishant Virnawe<br>GN/2007/41234 |
| tality Limited<br><br>Director   | Architect Nishant Virnawe<br>GN/2007/41234   |
| SIGN. OF STRUCTURE ENGINEER<br><br>En. Satyendra P. Singh, IE<br>Structure Engineer<br>Emp No.-BR/UDH/SE/23-0055<br>Udh Bihar (Patna) |   |

# ELEVENTH FLOOR

TWELFTH FLOOR

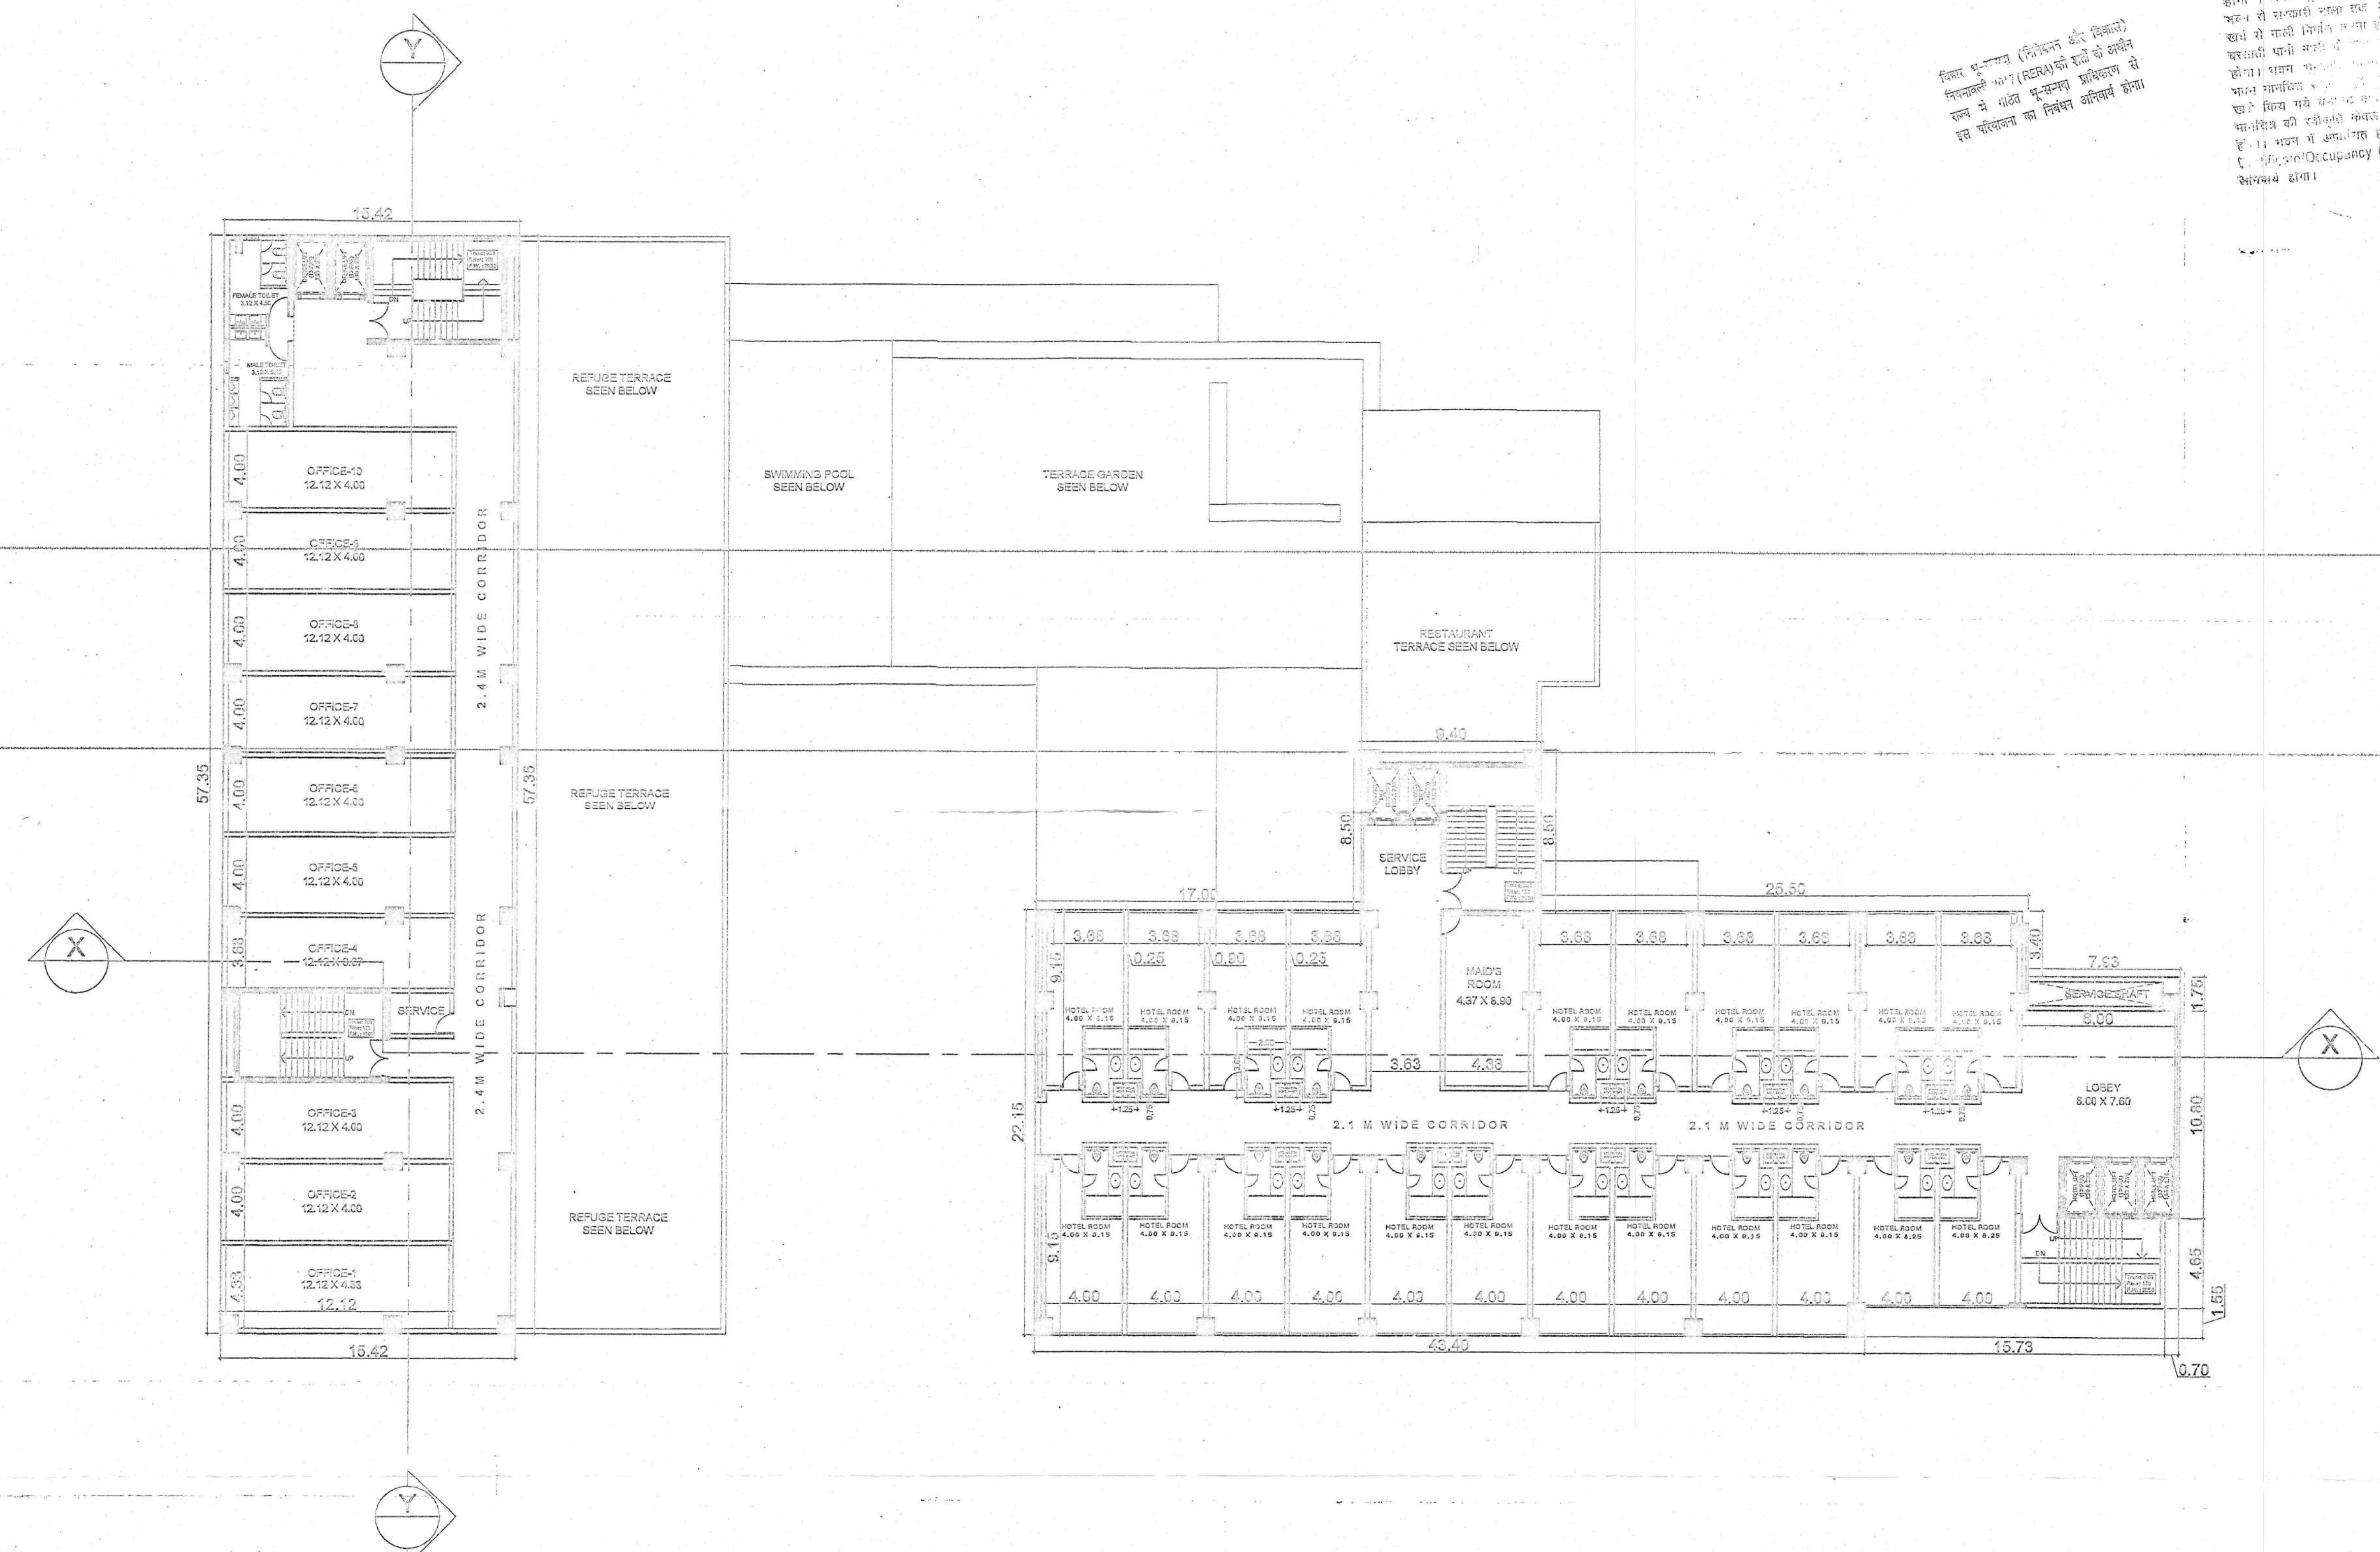


निम्न भू-चित्र (निर्माण के लिए)  
निम्नलिखित भू-चित्र (PRA) को हटाने के लिए  
यह भू-चित्र भू-चित्र प्रकल्प से  
हटाने के लिए भू-चित्र प्रकल्प से

Building Plan No. 2125-26  
निम्नलिखित भू-चित्र (निर्माण के लिए)  
निम्नलिखित भू-चित्र (PRA) को हटाने के लिए  
यह भू-चित्र भू-चित्र प्रकल्प से  
हटाने के लिए भू-चित्र प्रकल्प से

| SCHEDULE OF OPENINGS |             |      |             |           |
|----------------------|-------------|------|-------------|-----------|
| OPENING              | SIZE        | SILL | LINTEL      | REMARKS   |
| FD1                  | 2.00 X 2.10 | 0.00 | 2.100       | Fire Door |
| FD2                  | 1.50 X 2.10 | 0.00 | 2.100       | Fire Door |
| RS                   | AS / PLAN   | 0.00 | BEAM BOTTOM |           |
| D1                   | 2.00 X 2.10 | 0.00 | 2.100       |           |
| D2                   | 1.50 X 2.10 | 0.00 | 2.100       |           |
| D3                   | 1.20 X 2.10 | 0.00 | 2.100       |           |
| D4                   | 1.05 X 2.10 | 0.00 | 2.100       |           |
| D5                   | 0.80 X 2.10 | 0.00 | 2.100       |           |
| D6                   | 0.75 X 2.10 | 0.00 | 2.100       |           |
| D7                   | 0.65 X 2.10 | 0.00 | 2.100       |           |
| GD1                  | 2.00 X 2.10 | 0.00 | 2.100       |           |
| GD2                  | 1.00 X 2.10 | 0.00 | 2.100       |           |

| WINDOW   | WIDTH       | SILL | LINTEL      | REMARKS |
|----------|-------------|------|-------------|---------|
| WH       | 1.20        | 0.95 | 2.100       |         |
| GLAZING  | SIZE        | SILL | LINTEL      | REMARKS |
| GL       | AS / PLAN   | 0.00 | BEAM BOTTOM |         |
| GL1      | AS / PLAN   | 0.00 | BEAM BOTTOM |         |
| VENT (V) | SIZE        | SILL | LINTEL      | REMARKS |
| V1       | 0.60 X 0.60 |      | BEAM BOTTOM |         |

|   |
|---|
| PROJECT NAME   |
| PROPOSED AZALFA TRADE CENTER AT SAGUNA MORE PATNA   |
| PLOT DETAILS   |
| PLOT NO - 361,362(P) & 363<br>KHATA NO - 35<br>TAUZI NO - 5234; THANA NO- 24<br>MAUZA MAINPUR SHANKER<br>P.S - DANAPUR<br>DIST - PATNA 801503   |
| LANDLORD   |
| 1. M/S SARVODAYA GRIH NIRMAN PVT LTD<br>2. M/S SARVODAYA HOSPITALITY LTD.   |
| DEVELOPERS   |
| 1. M/S AZALFA BUILDING CONSTRUCTION.PVT LTD.   |
| SUBMISSION DRAWING   |
| NORTH<br>SCALE<br>1:200<br>DRG.NO.<br>16   |
| TITLE OF DRAWING<br>TWELFTH FLOOR   |
| SIGN. OF OWNER<br>Sarvodaya Grih Nirman Pvt. Ltd.<br>MANAGING DIRECTOR<br>Sarvodaya Hospitality Limited<br>Director<br>Architect Nishant Virmawa<br>CA/2007141234<br>DIRECTOR, OF STRUCTURE ENGINEER<br>Sotryendra pd Singh<br>En. Sotryendra P. Singh, I.E.I<br>Structure Engineer<br>Emp No. - BR/UDHD/SE/23-0055<br>UDHD, Bihar (Patna) |

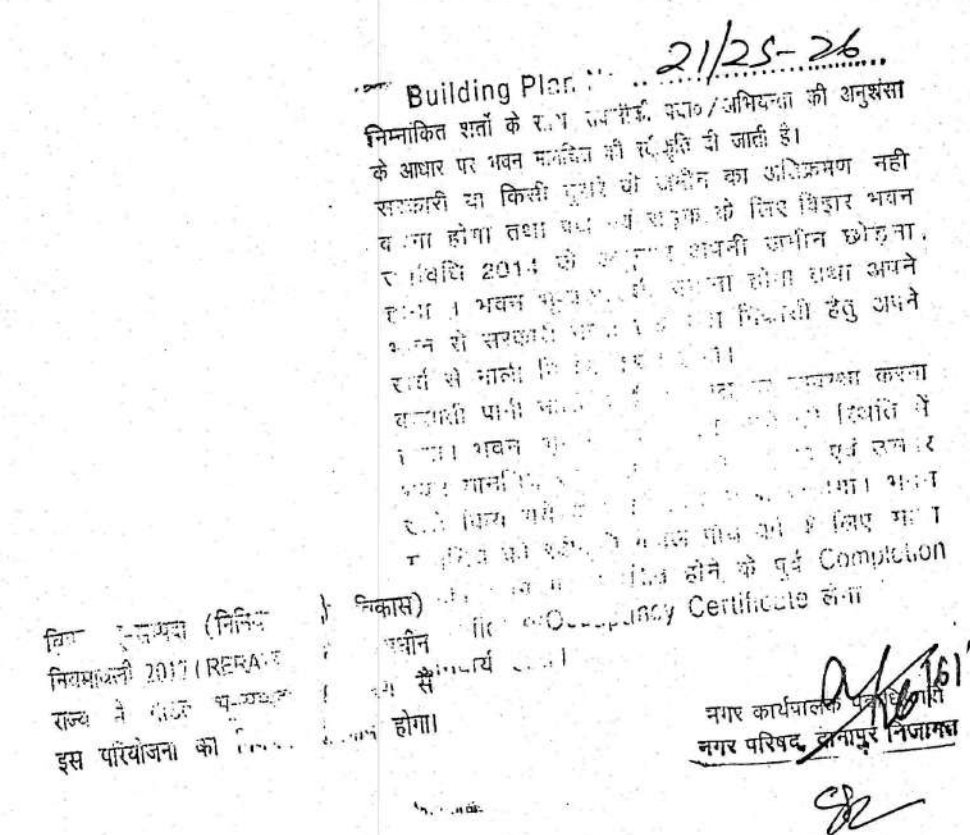

| VENT<br>(V) | SIZE        | SILL | LINTEL         | REMARKS |
|-------------|-------------|------|----------------|---------|
| V1          | 0.60 X 0.60 |      | BEAM<br>BOTTOM |         |


|                                                                                                |                |               |
|------------------------------------------------------------------------------------------------|----------------|---------------|
| NORTH<br> | SCALE<br>1:200 | DRG.NO.<br>17 |
|------------------------------------------------------------------------------------------------|----------------|---------------|

MANAGING DIRECTOR Sarvodaya Grih Nirman Pvt. Ltd.  
Sarvodaya Hospitality Limited  
Director  
Architect Anshant Virmawa  
CA/2007/14234  
Director  
SIGN. OF STRUCTURE ENGINEER  
Satyendra pal Singh  
Dr. Satyendra Pal Singh, IE  
Structure Engineer  
Emp No.-BR/UDHD/SE/23-0055  
UDHD Bither (Patna)

## TERRACE FLOOR

Certificate  
 नगर कार्यपालिका  
 नगर प्रमुख, धनकुटा नगरपालिका

प्रतिक्रिया से  
होगा

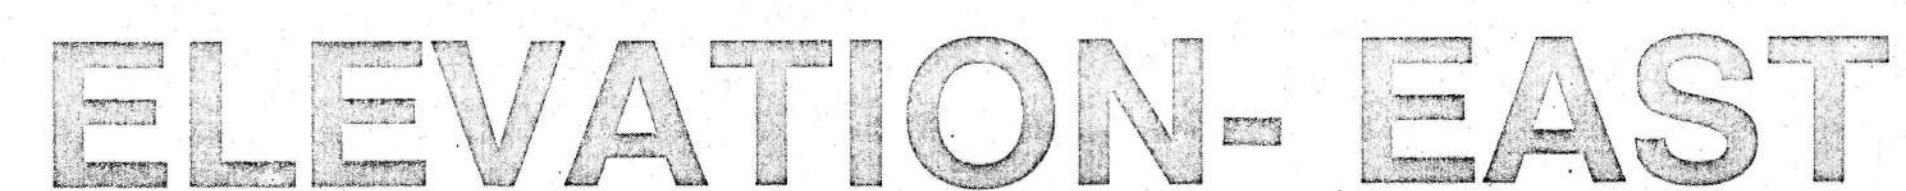

नगर प्रबंधक  
नगर परिषद, दानापुर निजामत

J. E.  
Nagar Parishad Danapur Nizama

AZALFA BUILDING CONSTRUCTION PVT. LTD.  
MANAGING DIRECTOR

Sarvodaya Hospitality Limited

LTD. SIGN: OF OWNER  
Sarvodaya Grih Nirma

SIGN. OF ARCHITECT  
in Pvt. Ltd.

Director *[Signature]*  
Architect Nishant Virnawe  
CA/2007/41234

Director  
SIGN. OF STRUCTURE ENGINEER

Satyendra pd Singh

Structure Engineer  
Emp No.-BR/UDHD/SE/23-006  
UDHD Bihar (Patna)





7/7



नगर प्रबंधक  
नगर परिषद, दानापुर निजामत

W  
MANAGING DIRECTOR

Sarvodaya Hospitality Limited  
By *[Signature]*  
Director

SIGN. OF STRUCTURE ENGINEER  
*Satyendra pd Singh*  
*Ex. Satyendra Pd. Singh, IEl*  
 Structure Engineer  
 Emp No.-BR/UDHD/SE/23-0055  
 UDHD Bihar (Patna)

NORTH

A circular compass rose with four arrows pointing towards the cardinal directions. The top arrow is labeled 'NORTH', the bottom 'SOUTH', the left 'WEST', and the right 'EAST'.

1.2.2

1.2.2

DRG.NO.  
21

TITLE OF DRAWING  
SECTION XX

70. SIGN. OF OWNER

Sh. Nirman Pvt. Ltd.

24/11/82 Direct

limited

SIGN. OF STRUCTURE ENGINEER

Ex. Satyendra P. Singh, IEl  
Structure Engineer  
Emp No.-BR/UDHD/SE/23-0055  
UDHD Bihar (Patna)