

SCHEDULE OF DOORS & WINDOWS			
SL.NO.	TYPE	WIDTH	HEIGHT
1.	D	1.82	2.13
2.	D1	1.06	2.13
3.	D2	0.76	2.13
4.	W	1.82	0.76
5.	W1	1.37	0.76
6.	W2	0.91	0.76
7.	W3	0.61	1.37
8.	W4	0.91	1.07
9.	V	0.91	0.45


SPECIFICATION

1. R.C.C UNDER REAMED PILE FOUNDATION AS PER DETAIL GIVEN IN THIS DRAWING.
2. 1ST CLASS BRICK WORK IN CEMENT MORTAR (1:4).
3. 1ST CLASS PLASTER WORK IN CEMENT MORTAR (1:4).
4. 0.03 I.P.S. FLOORING OVER 0.75 DRY REAMED KHODA.
5. 0.050 TH PLASTER ON WALLS OVER 0.010 TH R.C.C. SLAB.
6. 0.05 TH PLASTER ON CEILING OVER 0.010 TH R.C.C. SLAB.
7. 0.05 TH R.C.C. BAND AT DOORS & WINDOWS OPENINGS.
8. 0.12 CEMENT PLASTER ON BOTH SIDE OF WALL.
9. WHITE & COLOUR WASH AS PER CHOICE.




LOCATION PLAN

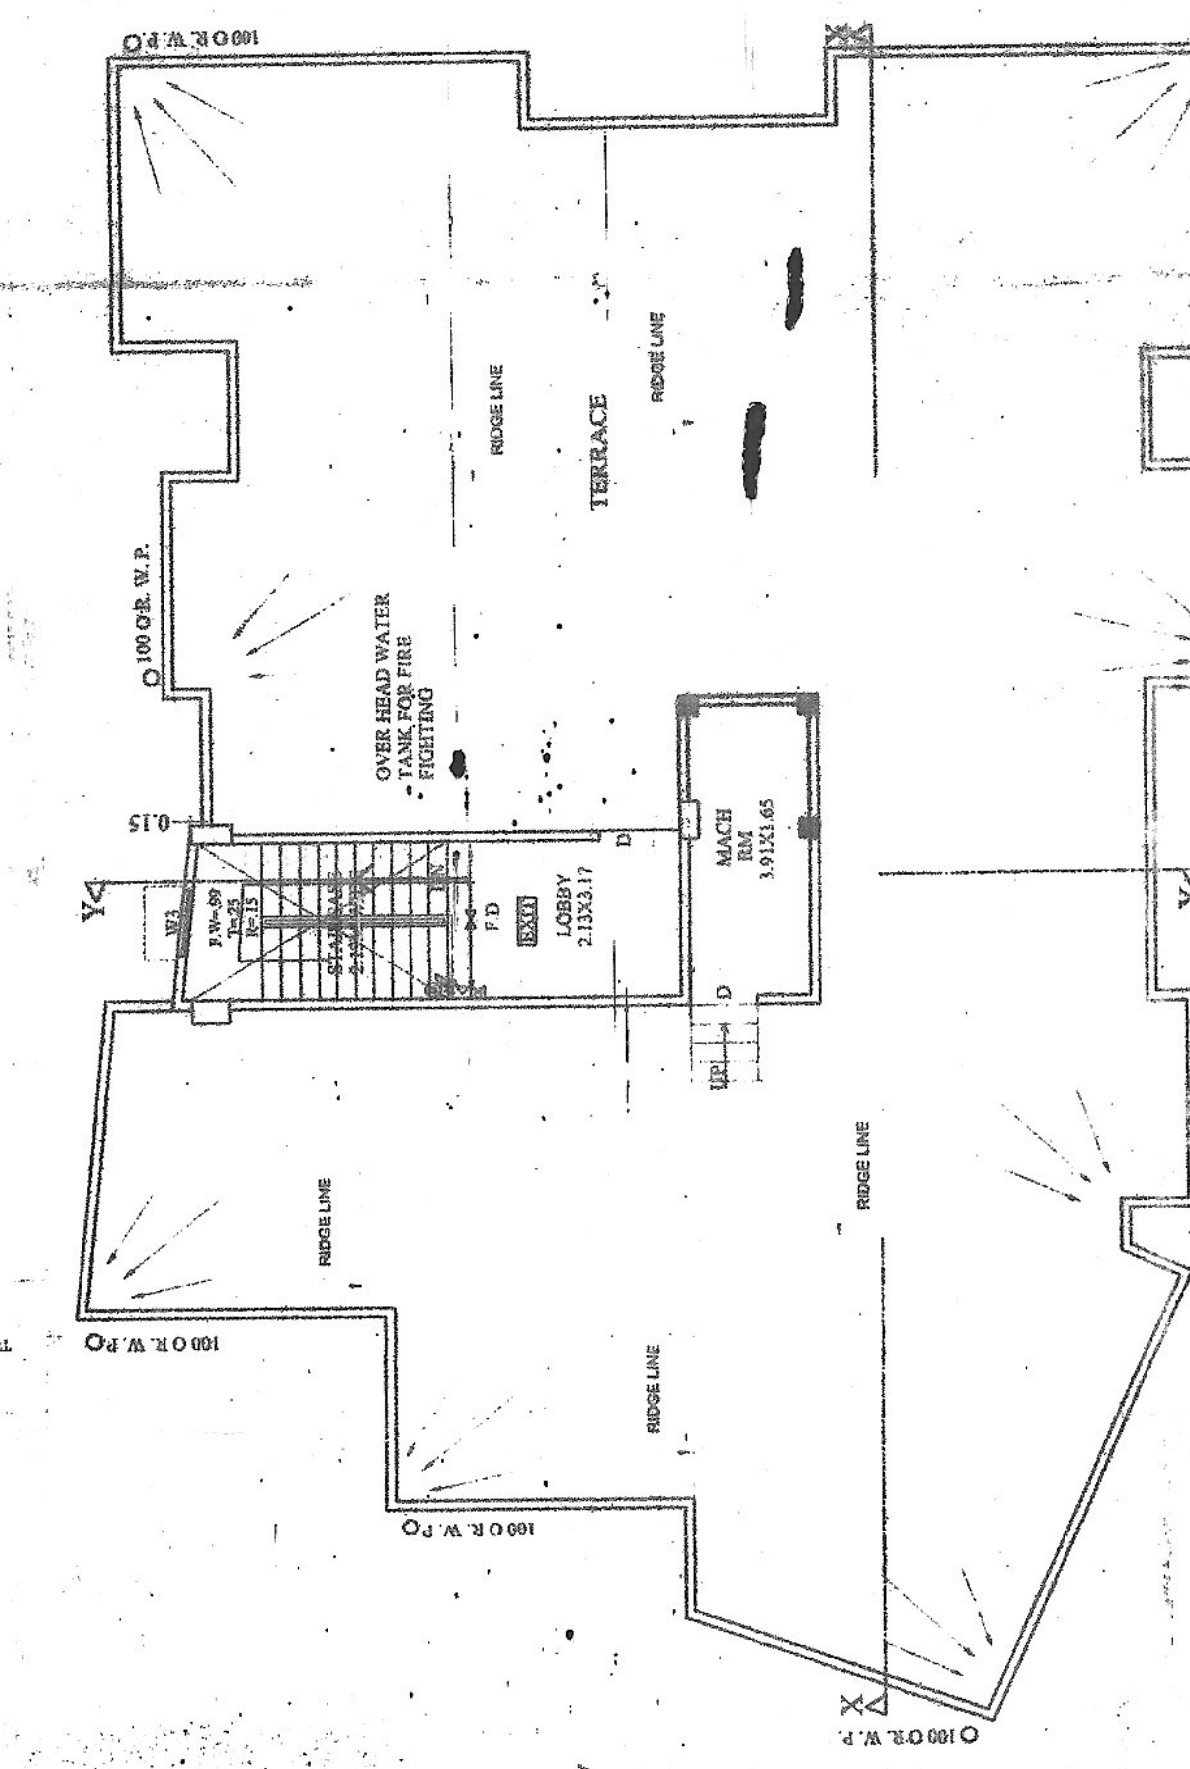


TERRACE FLOOR PLAN

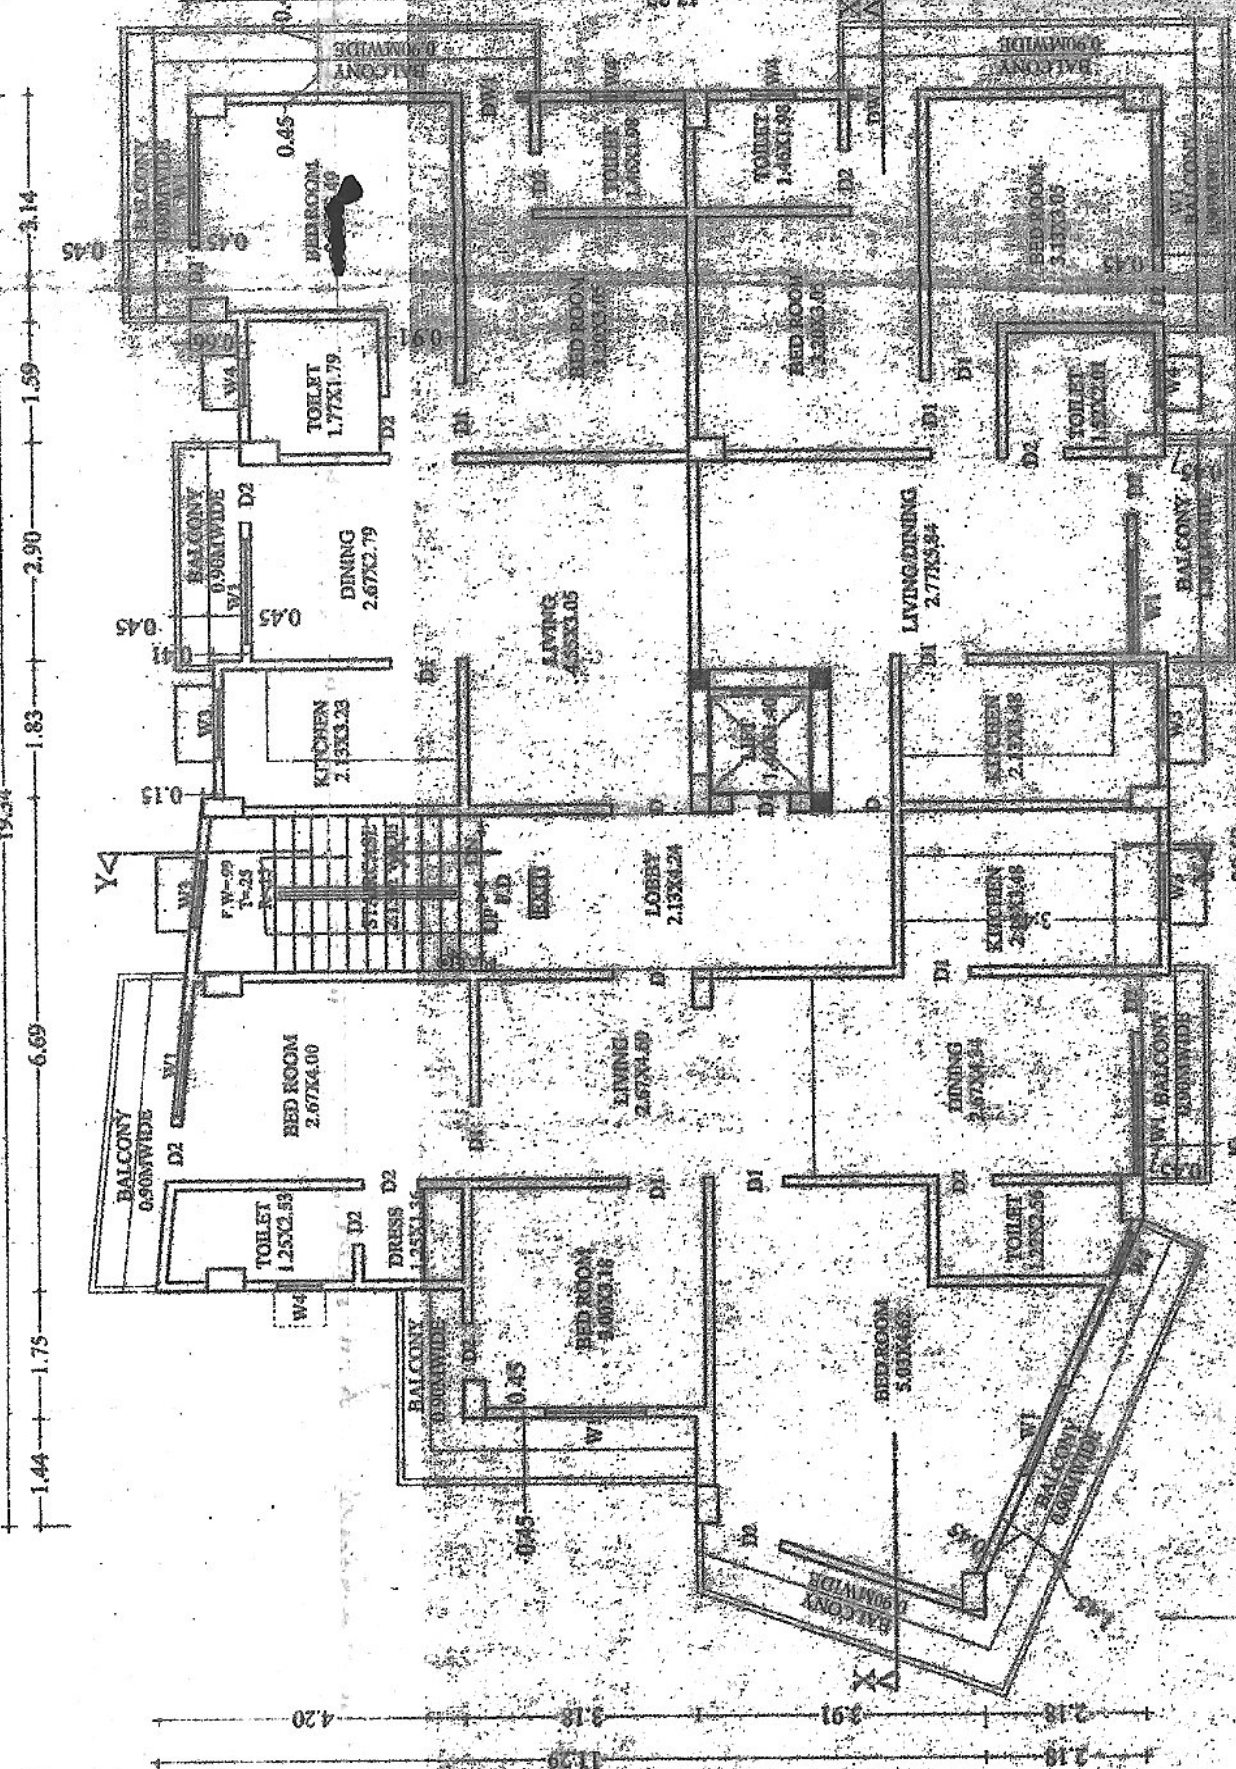


4TH FLOOR PLAN



3RD FLOOR PLAN

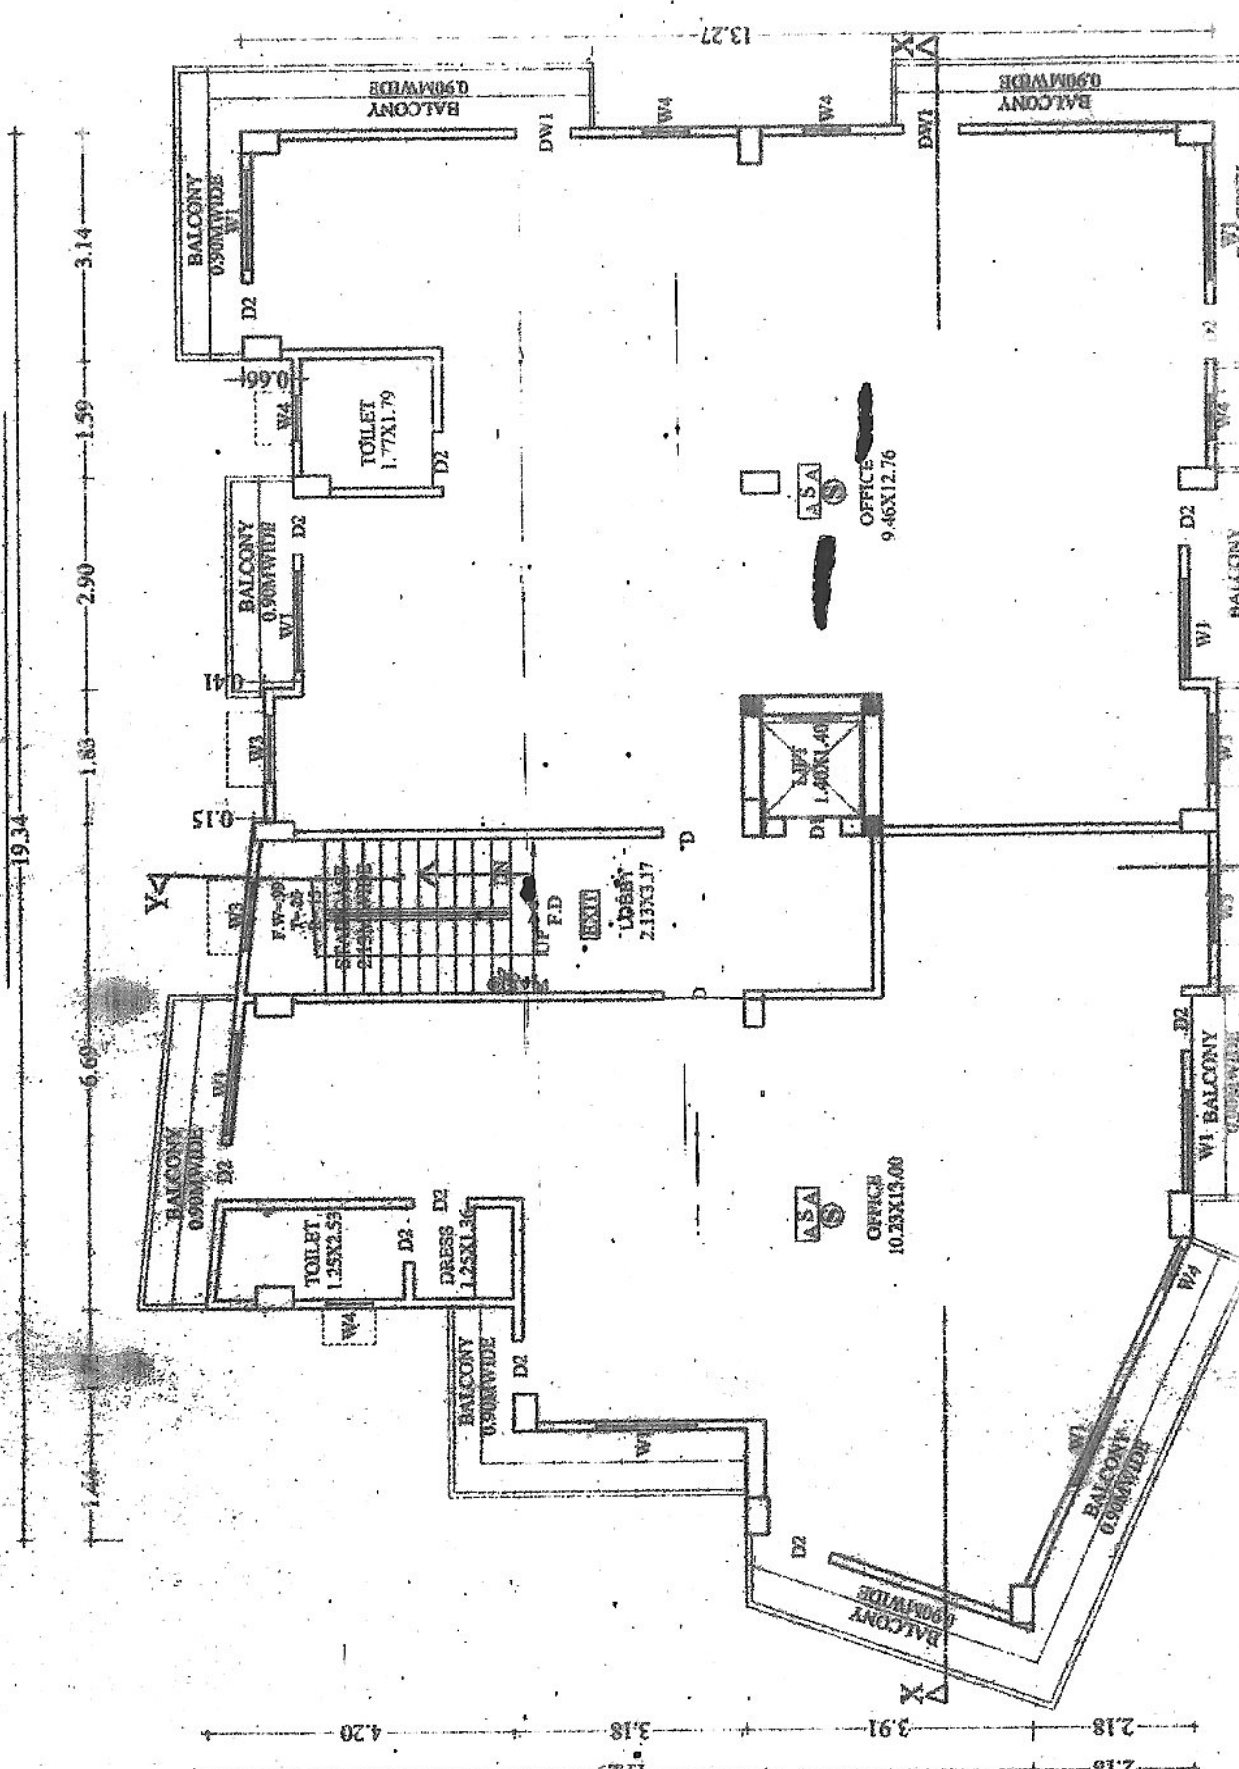


2ND FLOOR PLAN

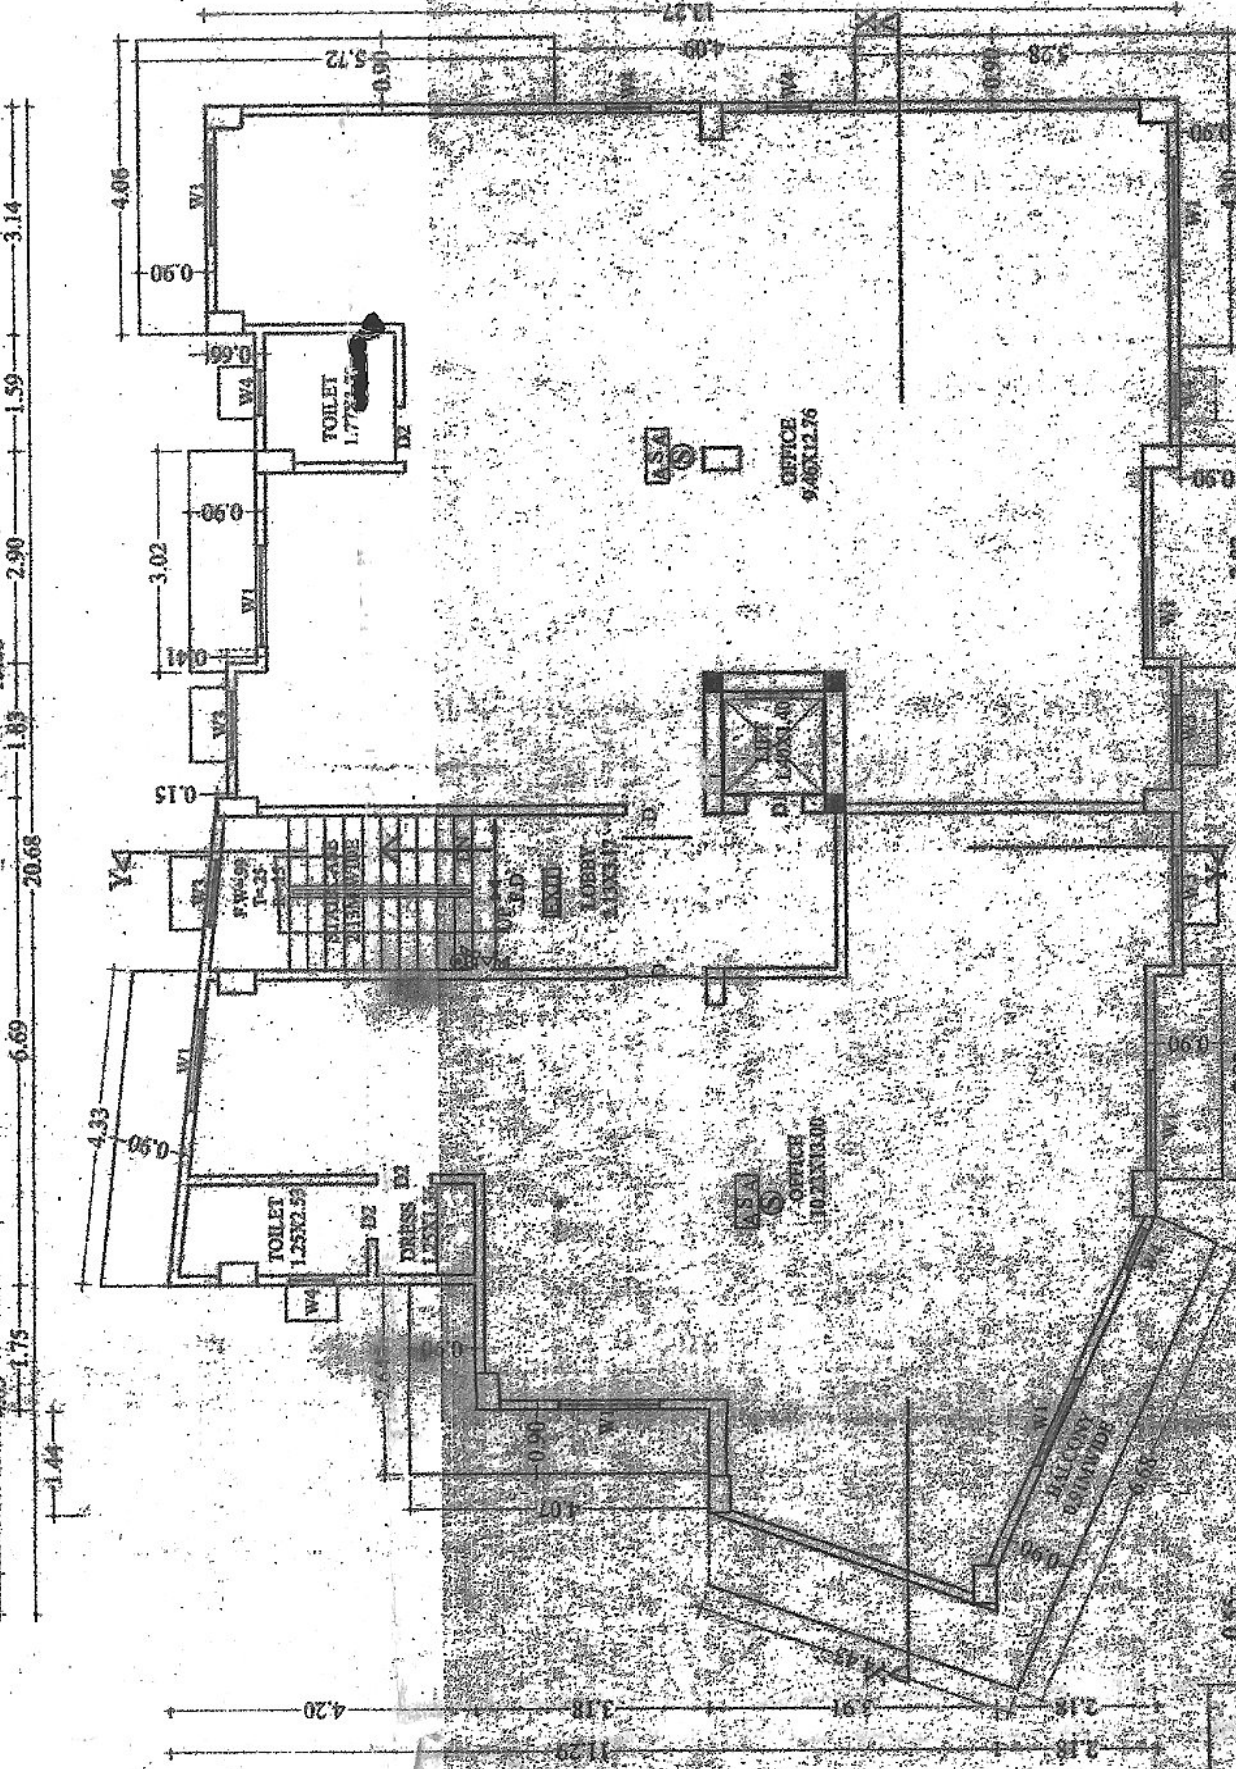

1ST FLOOR PLAN



GROUND FLOOR PLAN

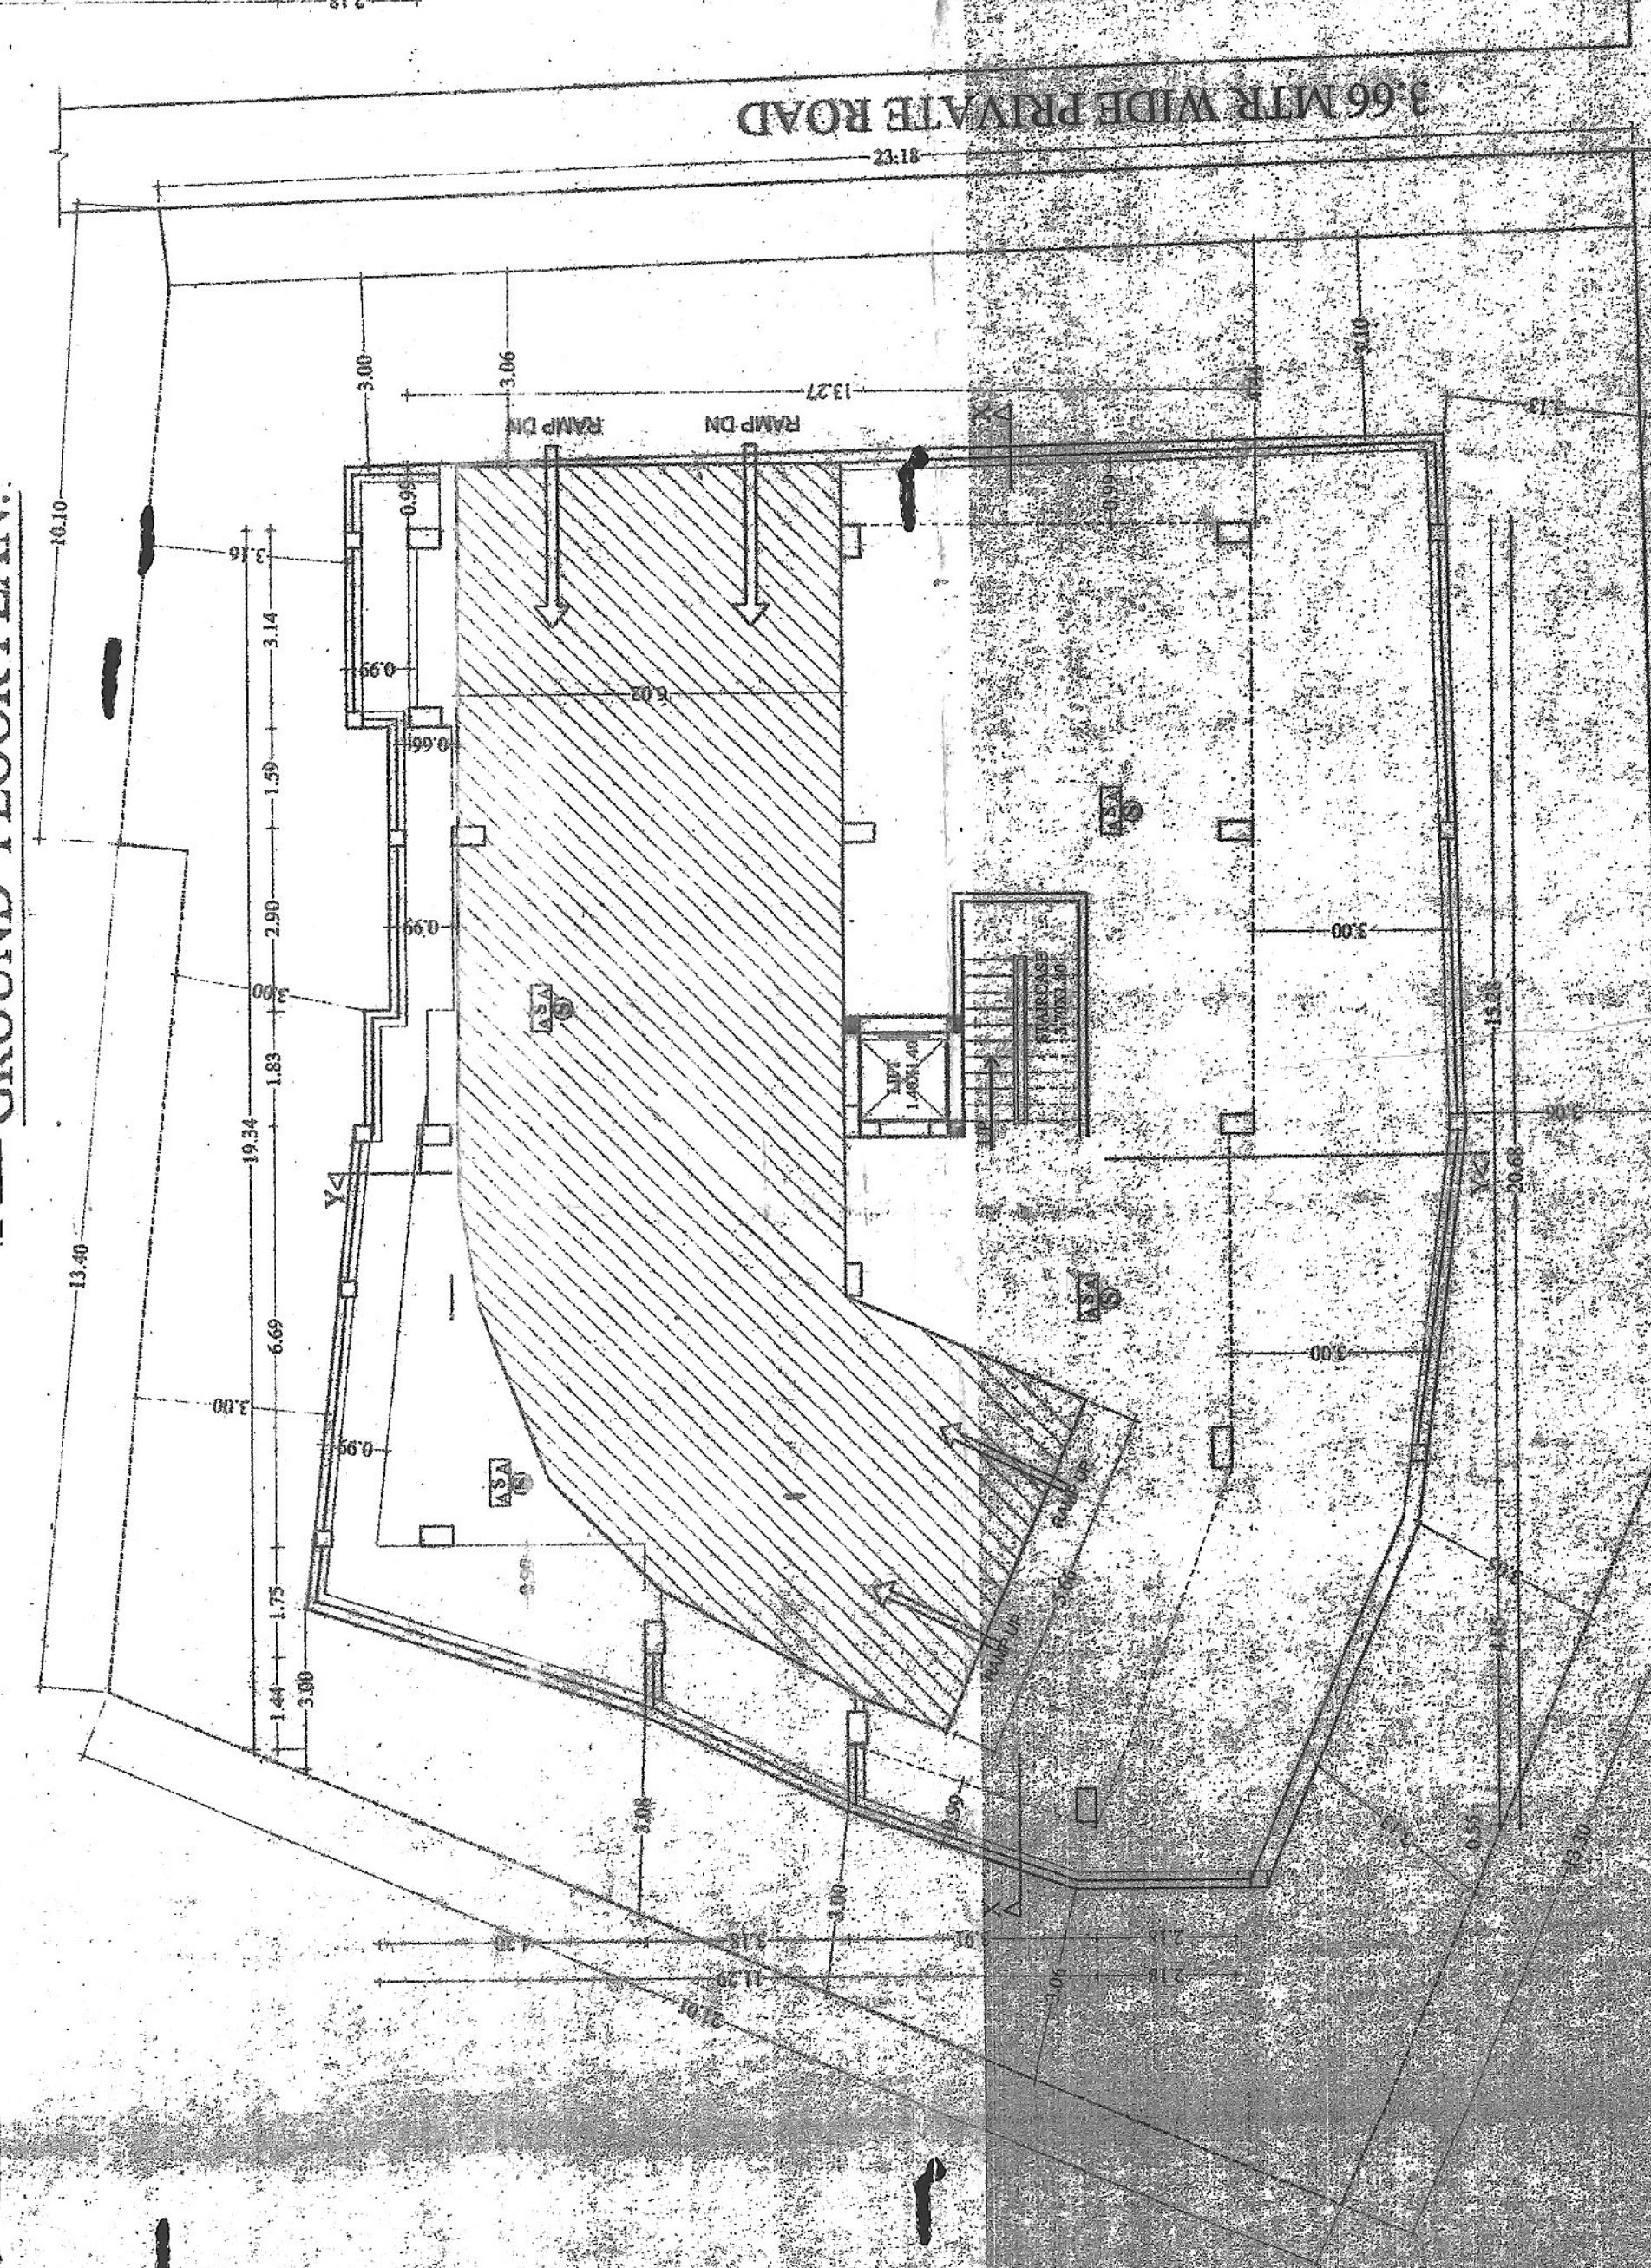


