
GANESH DUTTA SMRITY GRAM

(NAUBATPUR- SARASAT ROAD, PATNA)

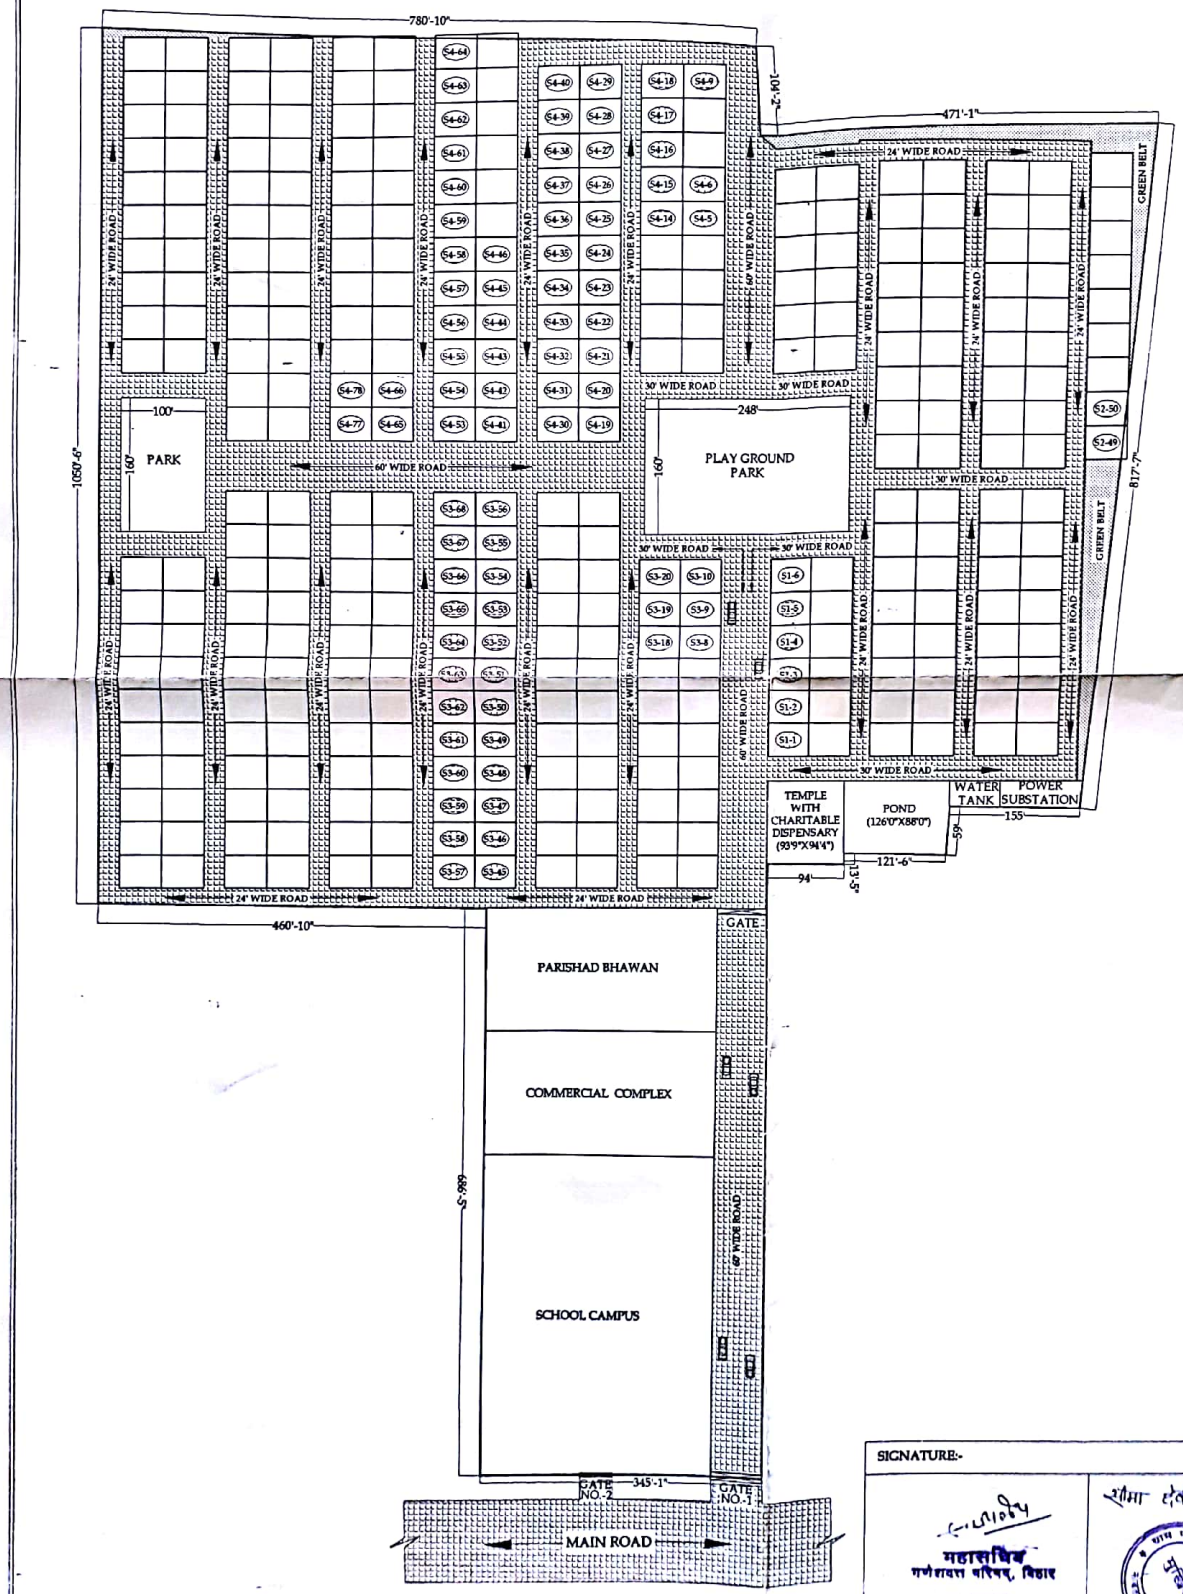

BOUNDARY:-

WEST- PROPOSED LAND
EAST- PROPOSED LAND
NORTH- BICHHEDI-KORAMA MAUZA SIWAN
SOUTH- S.H.-78

PLOT LEGEND:-

PLOT SIZE=50'X40'
PLOT NO.,S1=1,2,3,4,5,6
PLOT NO.,S3=8,9,10,18,19,20,45,46,47, 48,49,50,51,52,53,54,55,56,57,58,59,60, 61,62,63,64,65,66,67,68,
PLOT NO.,S4=5,6,9,14,15,16,17,18,19, 20,21,22,23,24,25,26,27,28,29,30,31,32,33, 34,35,36,37,38,39,40,41,42,43,44,45,46,47, 48,49,50,51,52,53,66,67,68,69,70,71,72,73, 74,75,76,77,78

AREA CALCULATION:-

TOTAL AREA AS PER DEED=23598.67 Sq. m.
TOTAL AREA AS PER SITE=23598.67 Sq. m.
AREA FOR FUTURE EXPANSION=132000.00 Sq. m.

PLOT DETAILS:-

KHATA NO.	PLOT NO.	AREA(DECIMAL)
260	110	17.500
294	111	
482	135	15.625
381	93	54.000
386	92	36.000
499	83	53.666
500	84	19.000
493	81	16.000
488	124,126	19.820
475	125	
269	94	37.870
265	95,97	
383	91	125.000
386	92	
779	144	20.310
475	127,130	21.000
482	135	53.125
263	102	
265	103	
294	104	
390	85	10.150
467	131	84.000
		TOTAL=383.066 DECIMAL

THANA NO.=150
MAUZA NO.=BICHHEDI
DISTRICT =PATNA
DEVELOPER DETAILS:-
GANESH DUTTA PARISHAD,BIHAR
HOUSE NO.-81, ROAD NO.-13,
SRI KRISHNA NAGAR, PATNA-01
MEMBERS:-
PRESIDENT-SRI RAMNARESH SHARMA
SECRETARY- SRI MITHILESH PRASAD SINHA
TREASURER- SRI MUKUL SINGH

SIGNATURE:-

महासचिव
गणेशदत्त परिषद, बिहार
MEMBERS

Er. Vinay Kumar
Emp No.-Er/23/16 PMC Patna
ARCHITECT

Scanned by CamScanner