
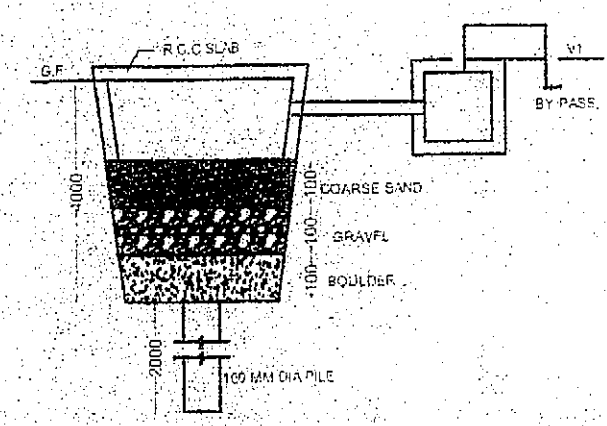
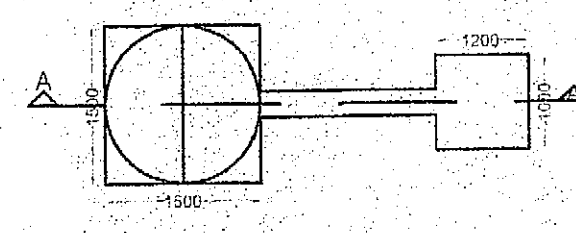
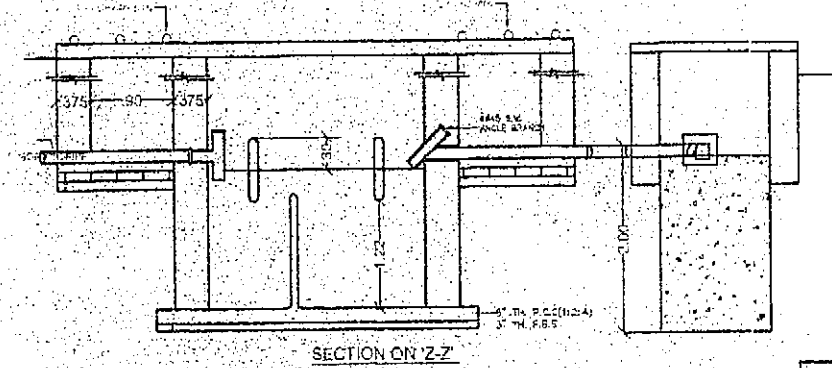


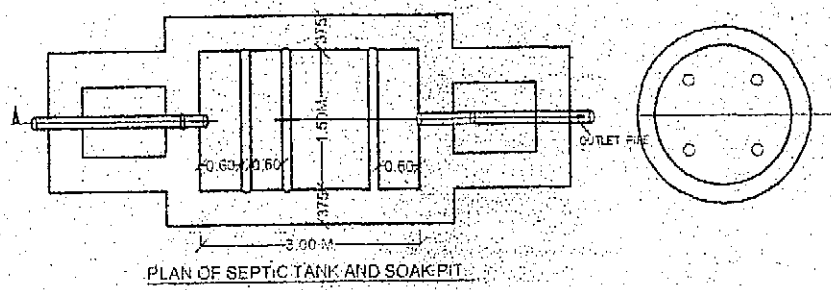

PARKING CALCULATION
TOTAL BUILT UP AREA = 777.24 SQ.MT.
@ 25 % OF PARKING AREA = 194.31 SQ.MT.
TOTAL = 216.28 SQ.MT. PARKING AREA PROVIDED IN GROUND FLOOR

WATER HARVESTING CALCULATION
TOTAL BUILT UP AREA = 777.24 SQ.MT.
100 SQ.MT. FOR 6 CUMT. AREA REQUIRED
777.24/100 = 7.77x6 = 46.62 REQ.

SCHEDULE OF DOORS & WINDOWS				
SL. NO.	TYPE	WIDTH	HEIGHT	DESCRIPTION
1	D	1.05	2.10	FULLY PANNELED DOOR
2	D1	0.90	2.10	DO
3	D2	0.75	2.10	DO
4	W	1.80	1.80	FULLY GLAZED WINDOW
5	W1	1.35	1.80	DO
6	W2	0.90	1.80	DO
7	W3	0.60	0.90	DO
8	DW	ALL SIZE	2.55x1.80	DO

SPECIFICATION
(1) FOUNDATION : R.C.C. UR GROUP PILE FOUNDATION AS/STRUCTURE DESIGN
(2) SUPER STRUCTURE : 1ST. CLASS BRICK WORK IN SUPER STRUCTURE WITH CEMENT MORTAR
(3) PLINTH : HEIGHT P.LEV. & G. LEV. AS SHOWN IN SECTION.
(4) FLOORING : 25mm TH. MOSAIC FLOORING OVER 125mm TH. DRY RAMMED KHOA OVER 75mm TH. B. F. S. OVER SAND FILLING
(5) DOORS : CHOWKHATS OF DOOR TO BE SAIL WOOD.
(6) WINDOWS : ALL WINDOWS TO BE FULLY GLAZED IN STEEL
(7) ROOF : 10mm TH. R.C.C. SLAB, 11mm TH. AVG. LIME TERRACING OVER.
(8) PLASTER : 12mm TH. CEMENT PLASTER ON BOTH SIDE OF WALL
(9) COLOUR : COLOUR OR WHITE WASH AS/CHOICE












AREA CALCULATION
TOTAL PLOT AREA = 390.33 SQ.MT.
TOTAL ROAD WIDENING AREA = 9.39 SQ.MT.
TOTAL NET PLOT AREA = 380.94 SQ.MT.
TOTAL GROUND FLOOR BUILT UP AREA = 32.85 SQ.MT.
TOTAL FIRST FLOOR BUILT UP AREA = 248.13 SQ.MT.
TOTAL SECOND FLOOR BUILT UP AREA = 248.13 SQ.MT.
TOTAL THIRD FLOOR BUILT UP AREA = 248.13 SQ.MT.
TOTAL FLOOR BUILT UP AREA = 777.24 SQ.MT.
F. A. R. = 1.99

WATER SUPPLY CALCULATION
TOTAL NOS. OF FLAT = 8
ASSUMING 5 PERSONS PER FLAT 8 X 5 = 40 PERSONS
@ 135 LITERS / PERSONS / DAY = 40 X 135 = 5400 LITERS
REQUIREMENT OF WATER TANK FOR 5400 LITERS
SIZE OF OVER-HEAD WATER TANK
= 3.72 X W = 2.13 X H = 1.20 = 9.51 CUM

SEPTIC TANK CALCULATION
TOTAL NOS. OF PERSONS = 40
REQUIREMENT OF SEPTIC TANK FOR 40 PERSONS
@ 0.085 CUM. PER PERSONS PER DAY = 40 X 0.085 = 3.40 CUM
PROVIDED OF SEPTIC TANK = 4.50 CUM.
SIZE OF SEPTIC TANK - L = 2.80 X W = 1.50 X H = 1.50 = 4.50 CUM.

PROPOSED RESIDENTIAL BUILDING FOR
SMT. ASHA SINHA, W/O SRI HIMANSHU PRASAD SINGH,
AT MAUZA - DHANAUT, THANA NO.-20, TAUKI NO. - 5139,
PLOT NO. - 257, KHATA NO.-68, DIST - PATNA

SCALE : 1:100, 1:200	NORTH :
SIGNATURE OF OWNER 	SIGNATURE OF ARCHITECT/ENGINEER

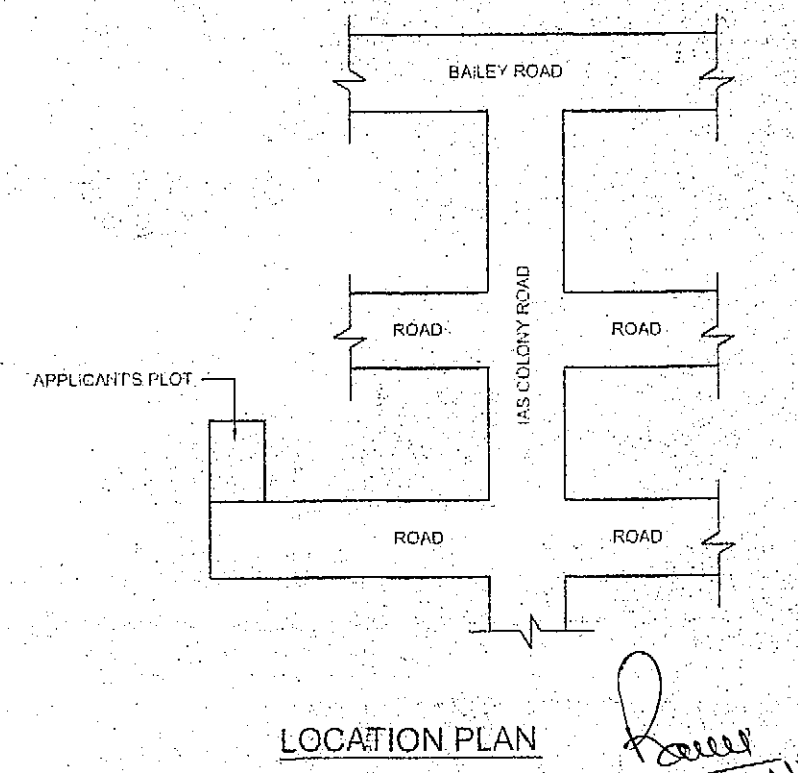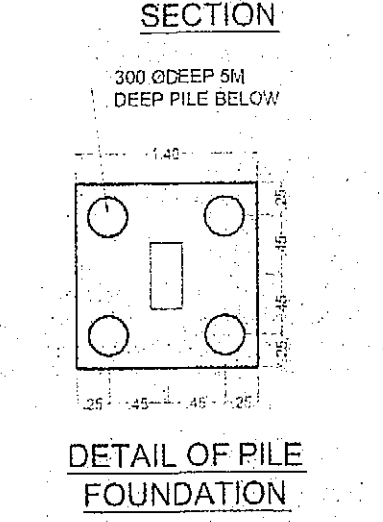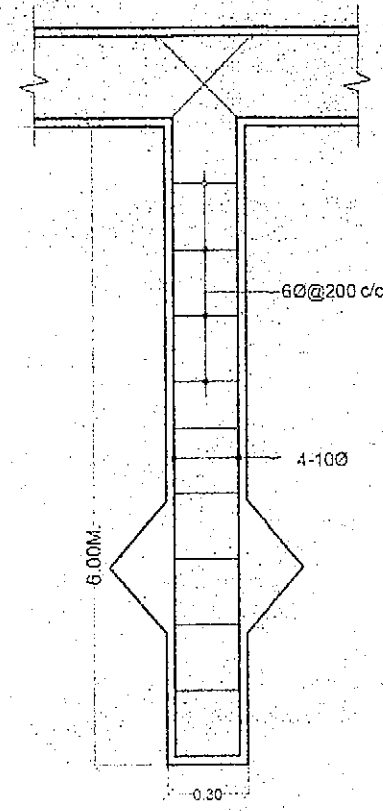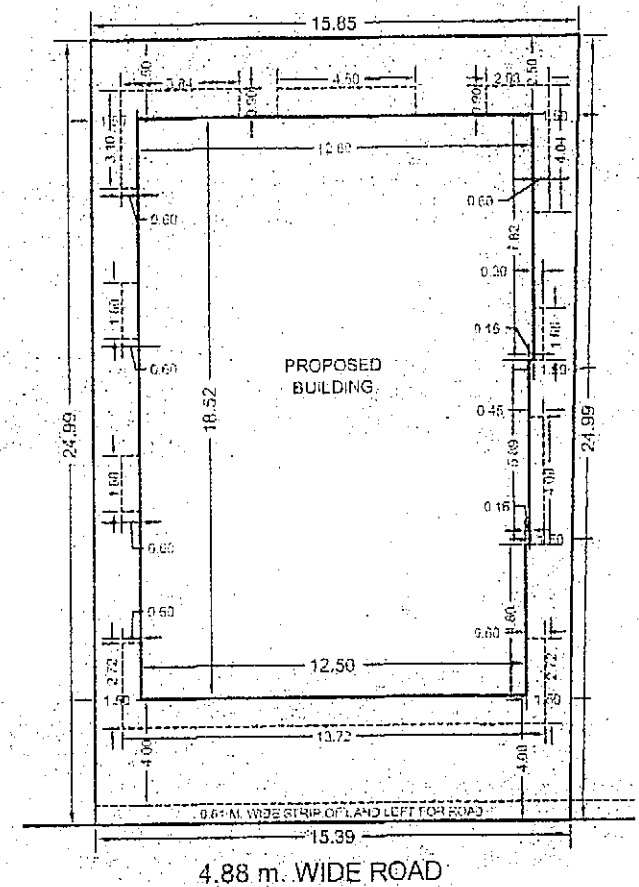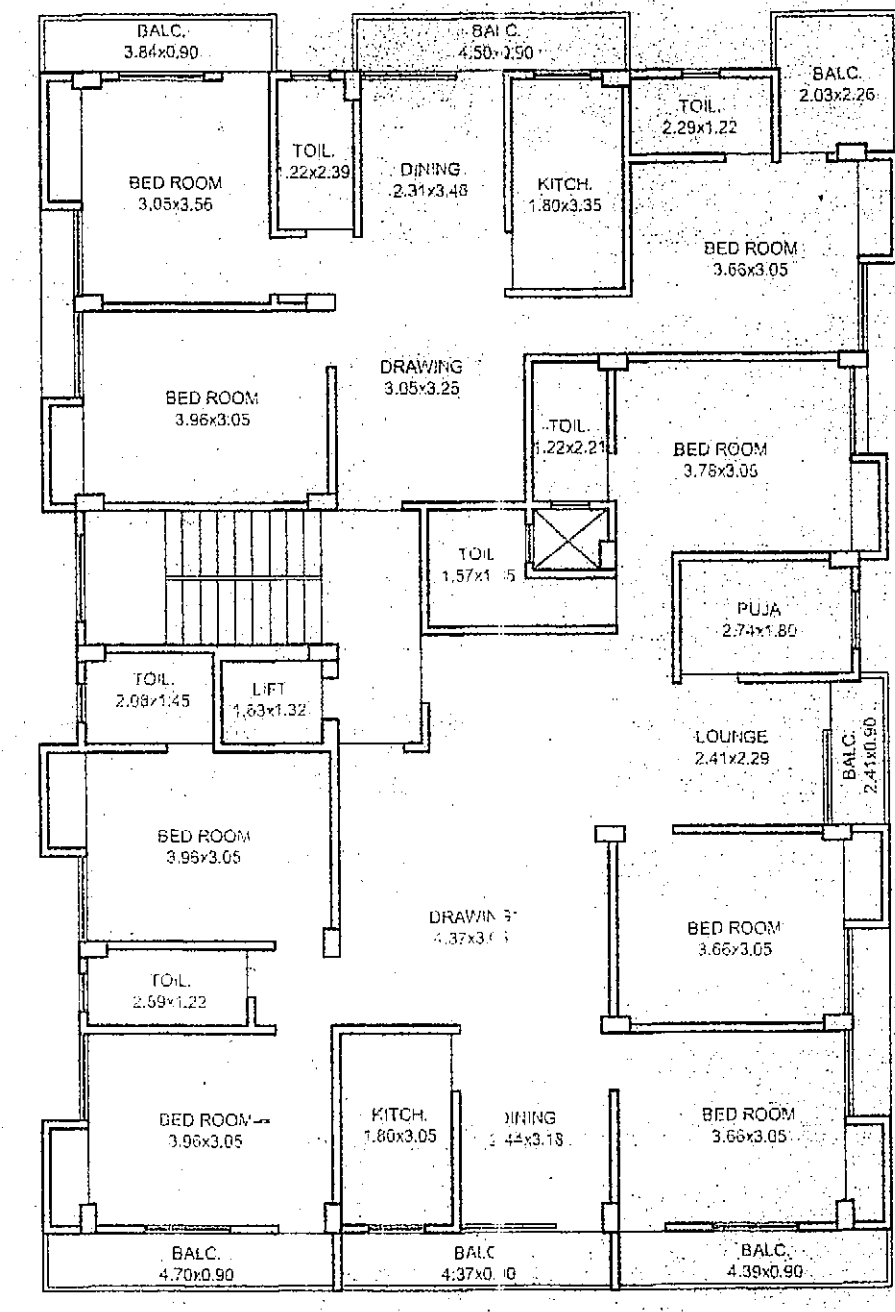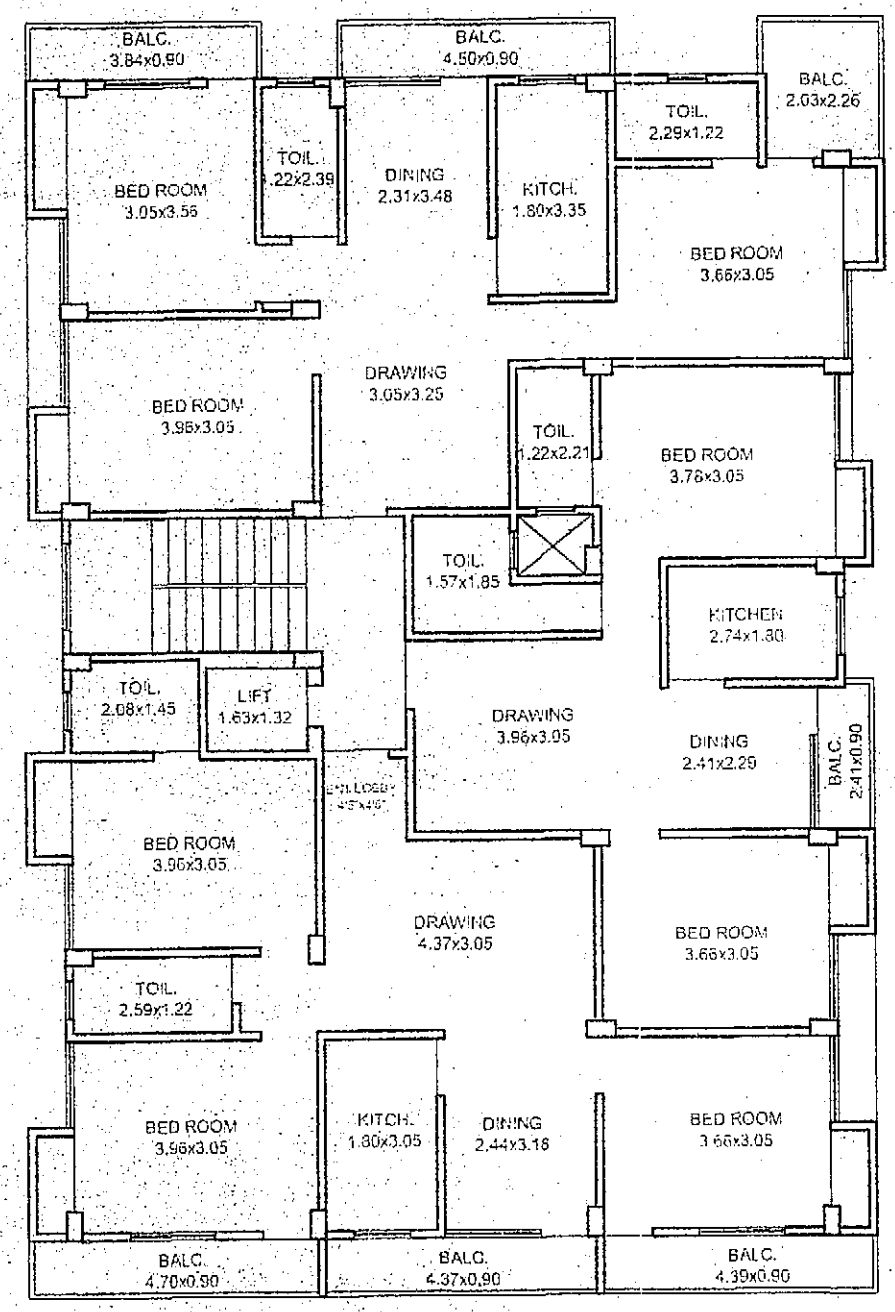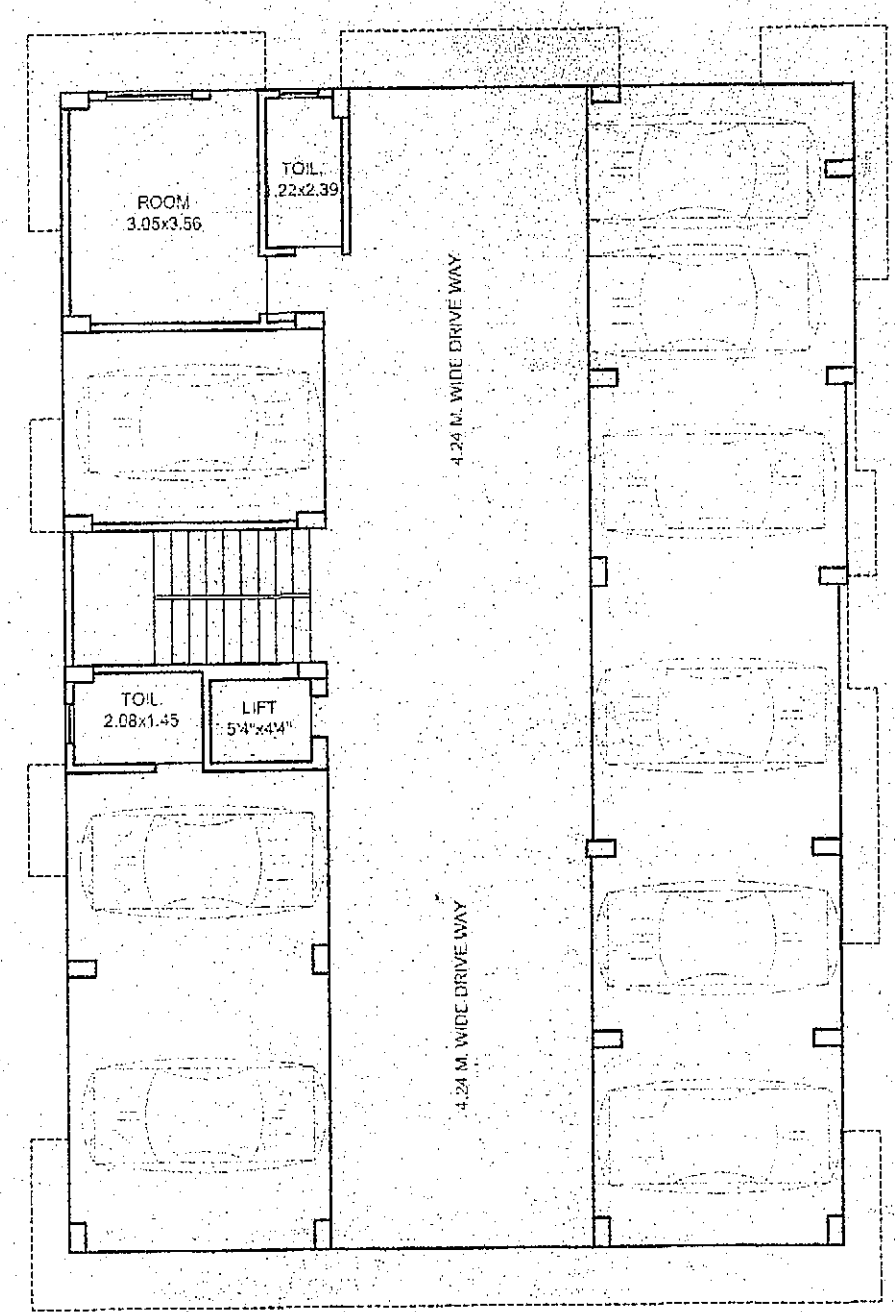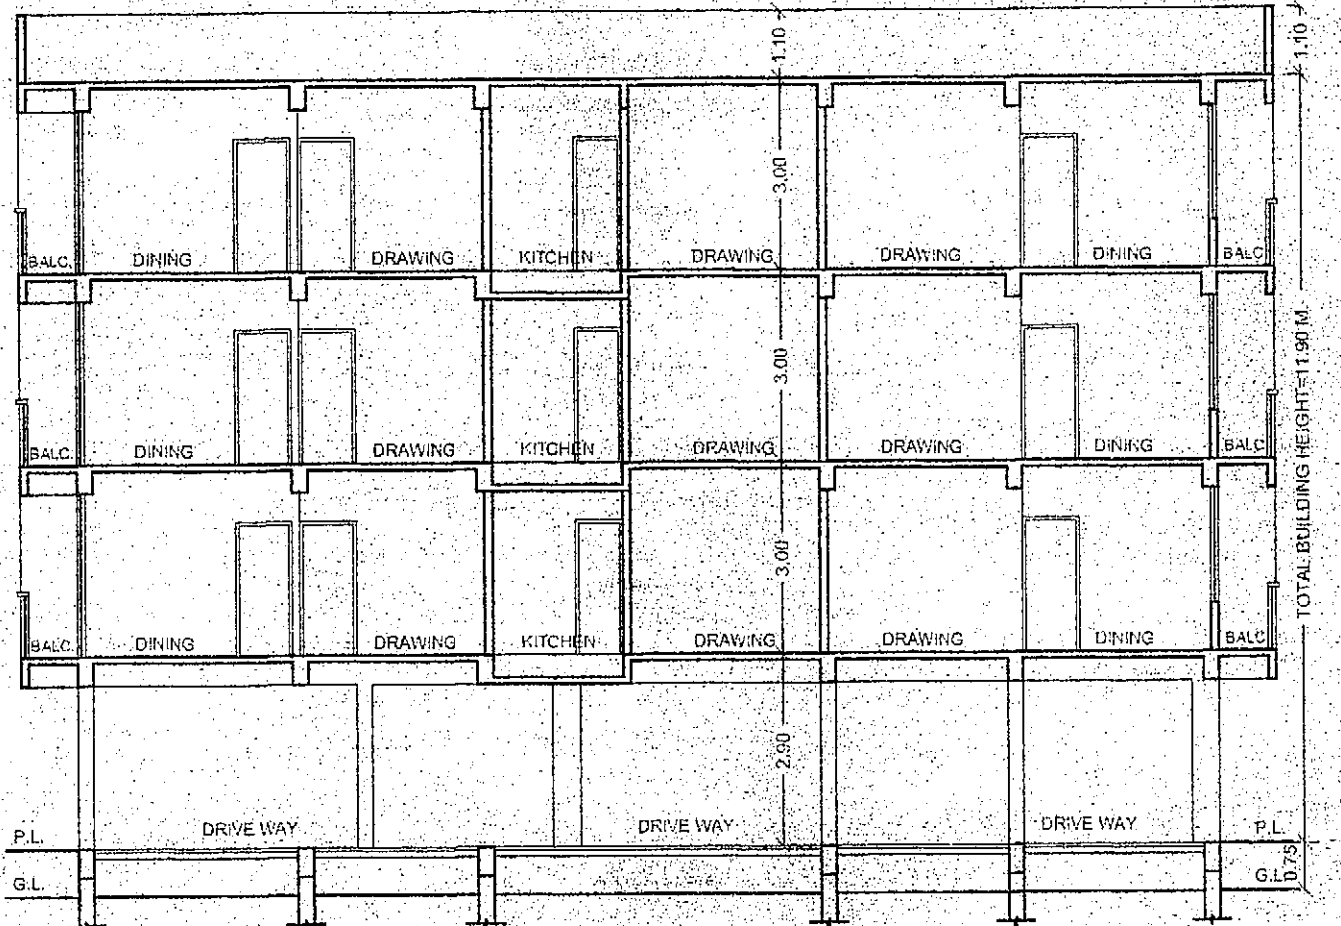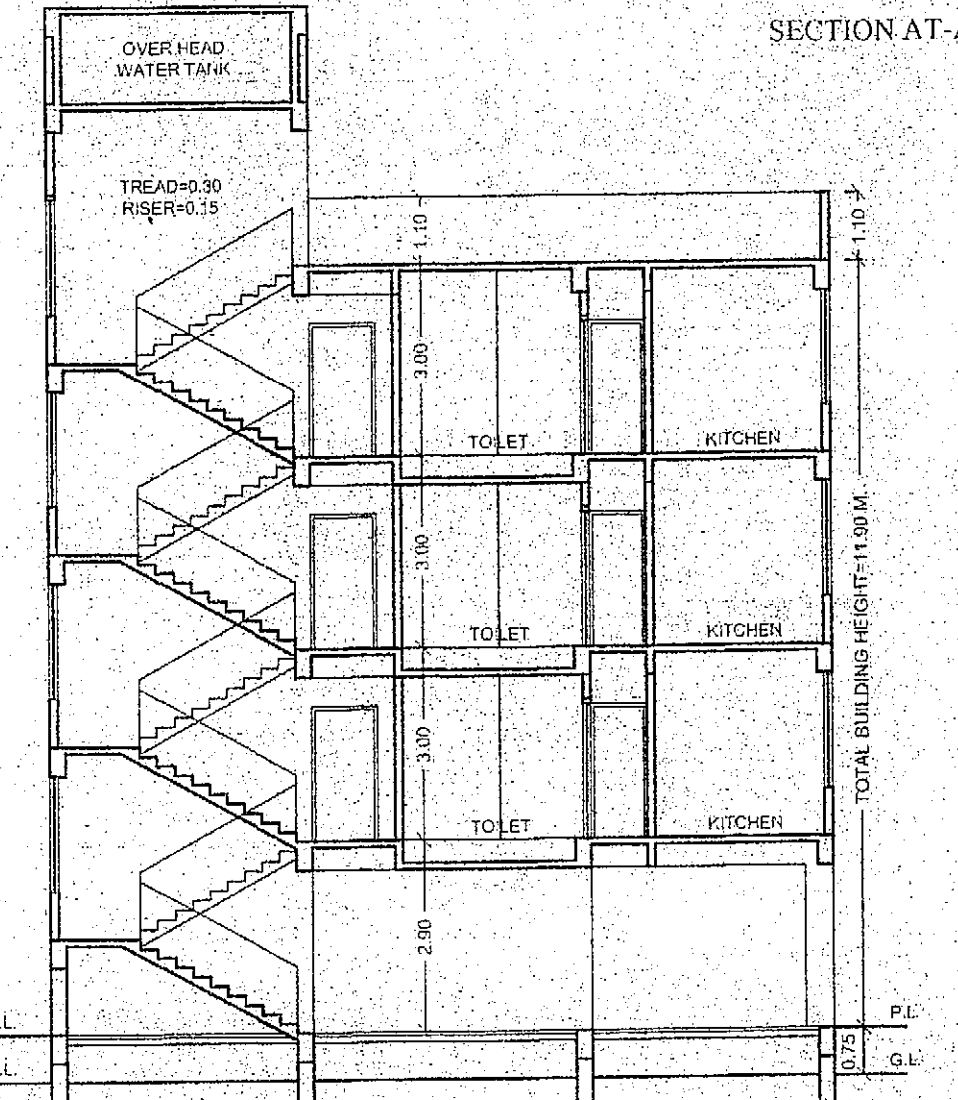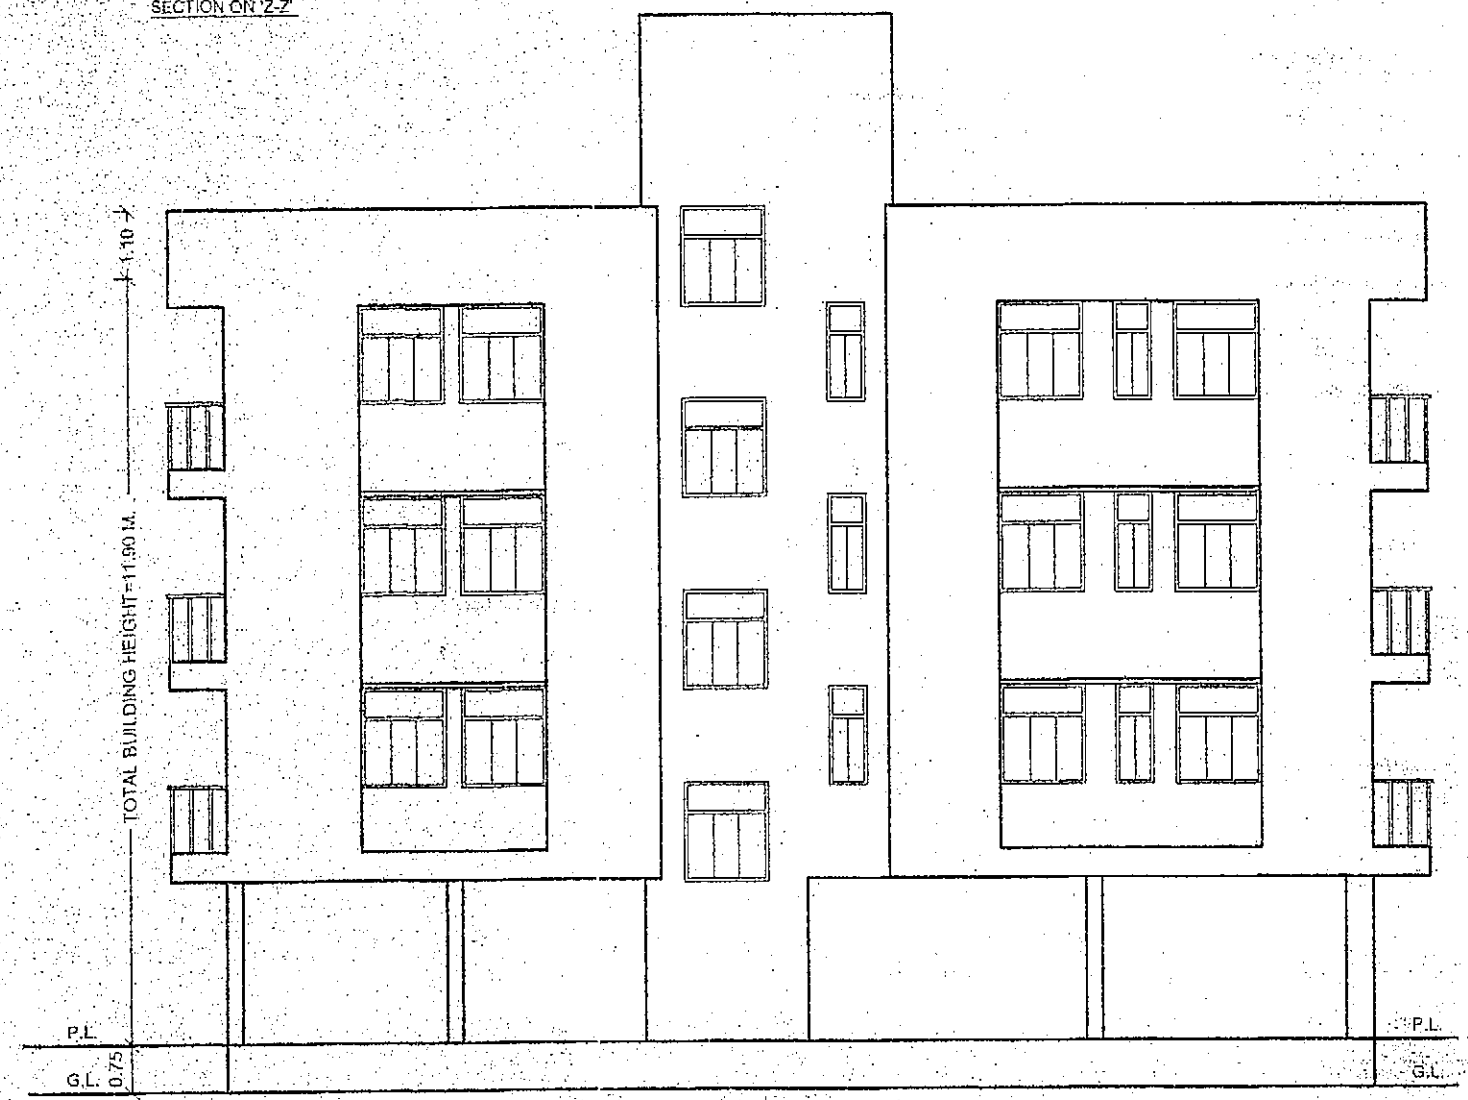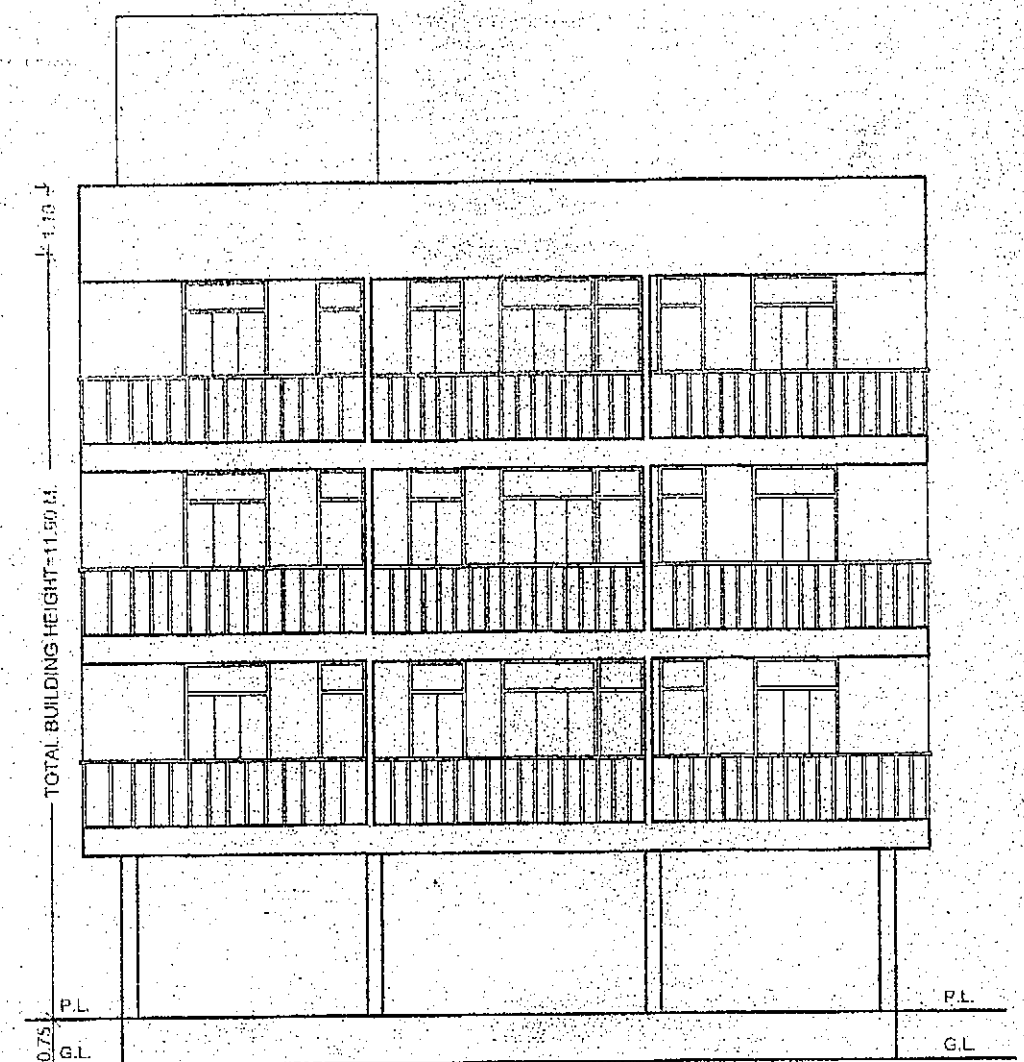

50/18-19 Building Plan No. 50/18-19
निम्नलिखित शर्तों के साथ तकनीकी पैदा / निष्पत्ती को अनुमति के आधार पर भवन मानचित्र की स्वीकृति दी जाती है।
सरकारी या किसी दूसरे के जमीन पर अतिक्रमण न करने का हवाला देता है।
उपविधि 2014 के अनुसार (अन्य) जमीन अधिनियम होगा। भवन मू-कम्प्लेक्स बनाया जाएगा। भवन से सरकारी नाला तक जा-पिकारी हेतु अन्य खर्च से नाली निर्माण करना होगा।
करासी पानी नाली के लिए भवन पर लगाना करना होगा। भवन मू-खण्ड निर्माता रहने की स्थिति में भवन मानचित्र स्वतः रजिस्ट्रार कार्यालय पर जमा कर दिया जाएगा। भवन मानचित्र की स्वीकृति केवल तभी दी जाएगी जब तक कि भवन में आवसित होने के पूर्ण Completion Certificate/Occupancy Certificate लेना अनिवार्य होगा।
Nagar Parishad Danapur
Nagar Parishad Danapur
22/11/18