



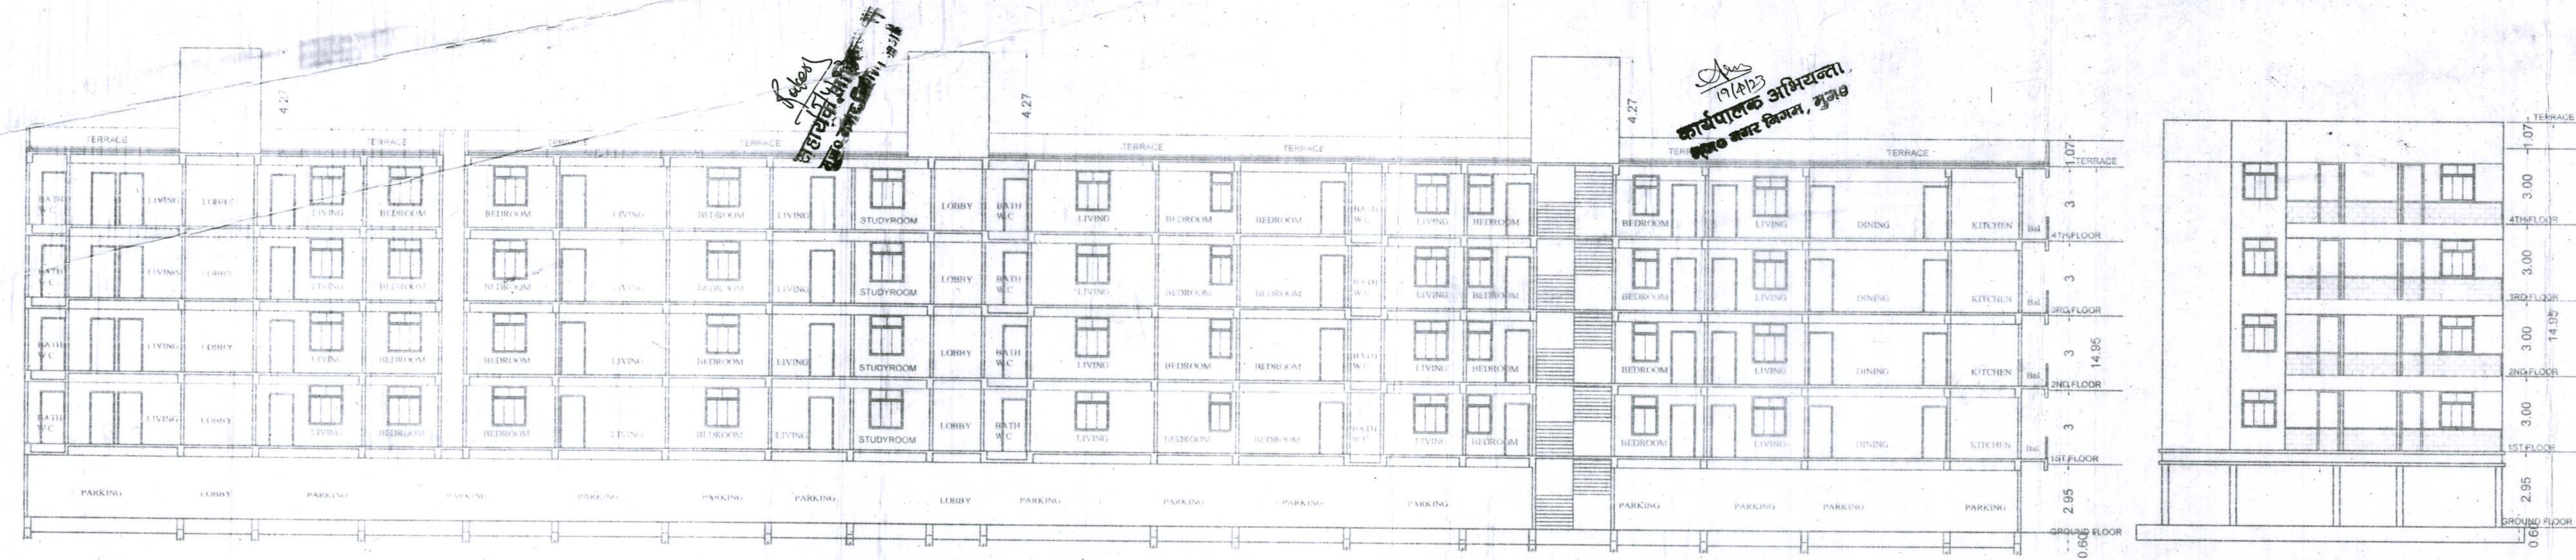


SECTION AT- 'X-X'

FRONT ELEVATION

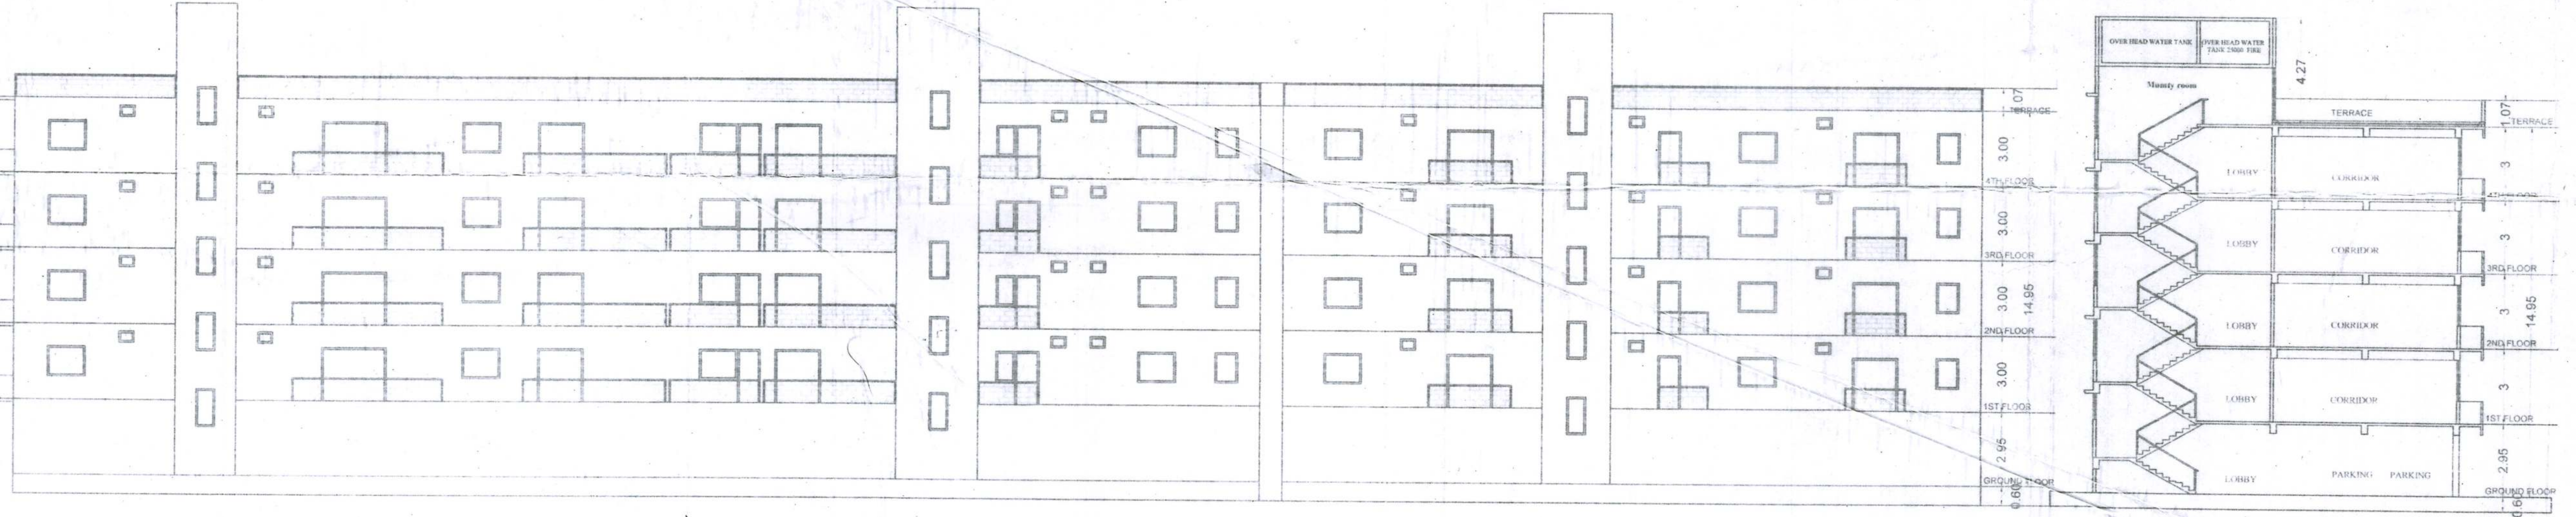

SIDE ELEVATION

SECTION AT- 'Y-Y'

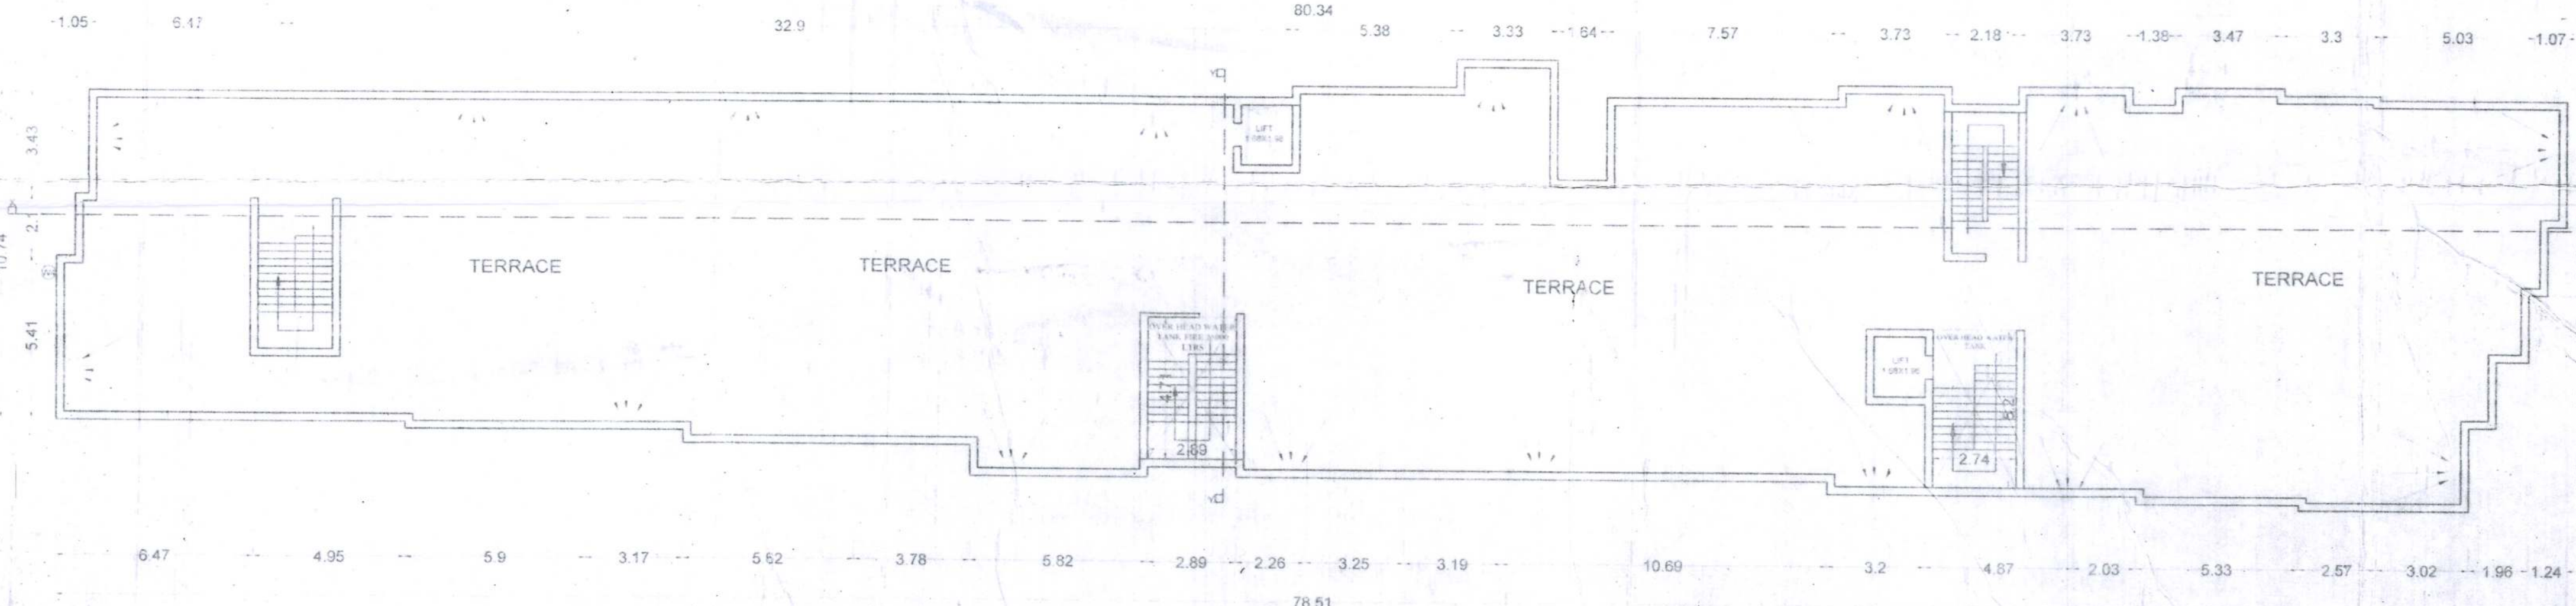

TERRACE FLOOR PLAN

SPECIFICATION

1. R.C.C UNDER RIMMED PILE FOUNDATION AS PER DETAIL GIVEN IN THIS DRAWING.
2. 1ST CLASS BRICK WORK IN CEMENT MORTAR (1:5) IN SUPER STRUCTURE.
3. HEIGHT OF PLINTH FLOOR AREA SHOWN IN SECTION.
4. 0.03 T.P.S. FLOORING OVER 0.75 DRY RAMMED KHOA OVER FLAT BRICK SOLING OVER LOCAL SAND FILLING.
5. 0.050 TH D.P.C. ON P.L. ALL ROUND THE BUILDING.
6. 0.10 TH LINE CONCRETE OVER 0.010 TH R.C.C. SLAB.
7. 0.15 TH R.C.C. BAND AT DOORS & WINDOWS OPENINGS.
8. 0.12 CEMENT PLASTER ON BOTH SIDE OF WALL.
9. WHITE & COLOUR WASH AS PER CHOICE.

SCHEDULE OF DOORS & WINDOWS

SL.NO.	TYPE	WIDTH	SILL	HEIGHT
1.	D	1.06	0.00	2.13
2.	D1	0.91	0.00	2.13
3.	D2	0.76	0.00	2.13
4.	W	1.83	0.76	1.68
5.	W1	1.37	0.76	1.68
6.	W2	0.91	0.76	1.68
7.	W3	0.91	0.91	1.52
8.	W4	0.61	1.37	1.07

PLOT DETAILS

PROPOSED RESIDENTIAL BUILDING OF

- 1) SRI BIPIN SHANKAR OJHA
- 2) SRI NAVEEN SHANKAR OJHA
- 3) SRI VISHWAJIT KUMAR
- 4) SRI INDRAJIT KUMAR
- 5) ANIL SHANKAR OJHA
- ALL S/O LATE SHIVCHANDRA OJHA
- 6) SRI DR. MANISH KUMAR
- 7) S/O LATE UMASHANKAR OJHA
- 8) SRI GAJENDRA KUMAR
- 9) SRI DHIRENDRA KUMAR OJHA
- BOTH S/O LATE RAVINDRA KUMAR OJHA
- 10) SRI KUMAR AMRENDRA
- 11) SRI KUMAR JITENDRA
- BOTH S/O LATE MAHENDRA OJHA
- 12) SMT MITU KUMARI W/O LATE KUMAR VIJENDRA

M/S. MODERN CITY INFRA TECH PVT. LTD.
 AT: CHAK ABDUL WAHID MAUSME (MAHAULIYA)
 THANA: KAZIMOHAMMADPUR THANA NO. (349)
 WARD NO. 10 ANCHAL: MUSHARI,
 DIST: MUZAFFARPUR.
 KHATA NO:- 421, KHESRA NO:- 841, 697/856 KA, KHA GA
 WARD NO. 10 SCALE 1=10.

Er. Sadan Khan
 B. Tech (Civil) A.M.I.E
 MMC Lic No-053/2021
 SIGNED ENGINEER

CM-7/476-10-01/2023

आधिनियम-2007, दिनांक 20/04/2014 के अन्तर्गत प्रमाणित की जाती है:-

1. बिहार नगर अधिनियम 28/66 के अन्तर्गत प्रमाणित करने के लिये तारक केन्द्र बनाया गया।
Er. Sadan Khan
 B. Tech (Civil) A.M.I.E
 MMC Lic No-053/2021
 SIGNED ENGINEER