





Vinodt
 29-02-2024
 कमीत ०३/०३/२०२४
 नगर प्रशासन,
 नगर पालिका, हार्दिकपुर
 नगर प्रशासन,
 नगर पालिका, हार्दिकपुर
 SL No - 24/2024
 हार्दिकपुर
 नगर प्रशासन
 नगर पालिका, हार्दिकपुर
 ०३/०३/२०२४
 ०३/०३/२०२४




FRONT ELEVATION

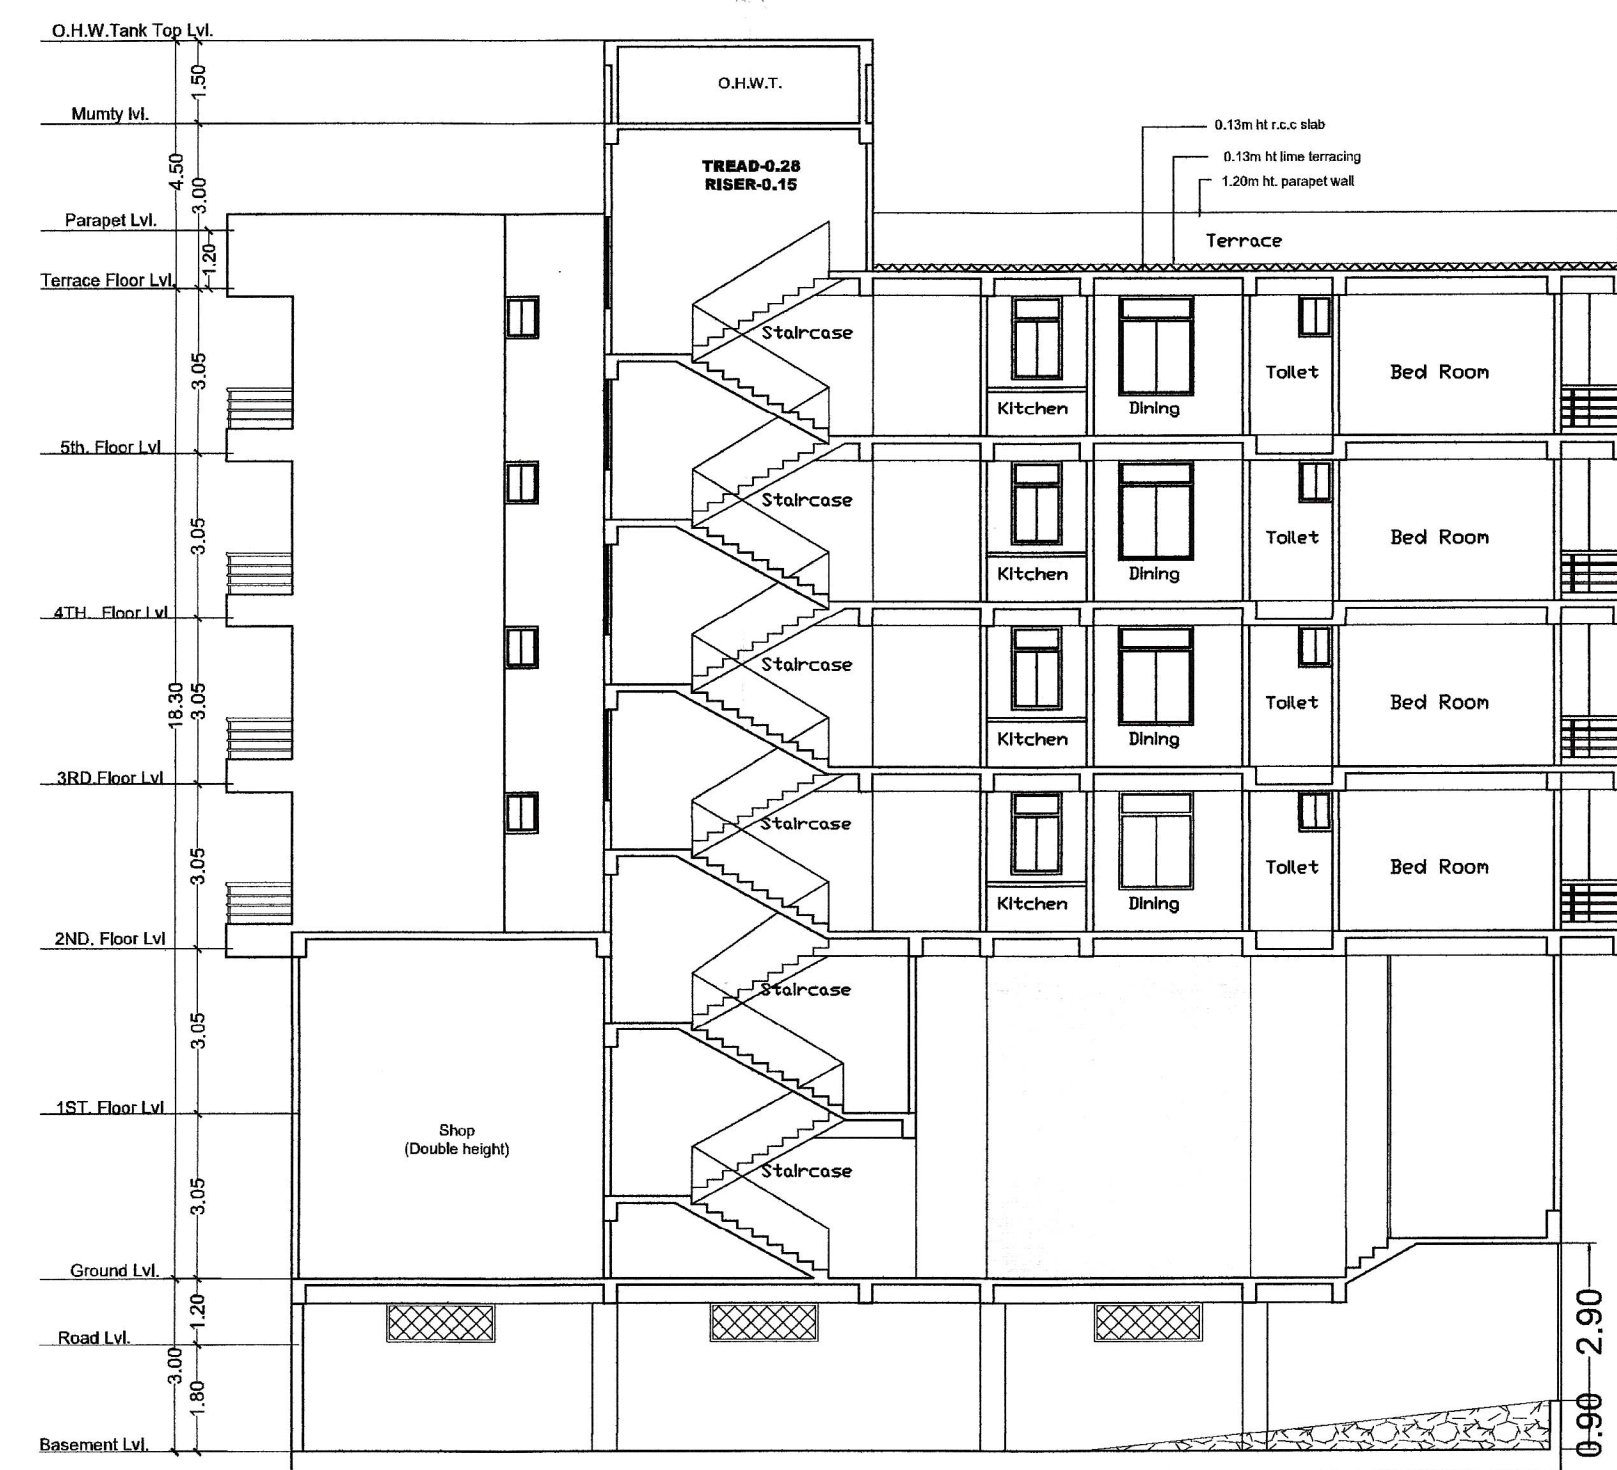

SECTION-Y-Y

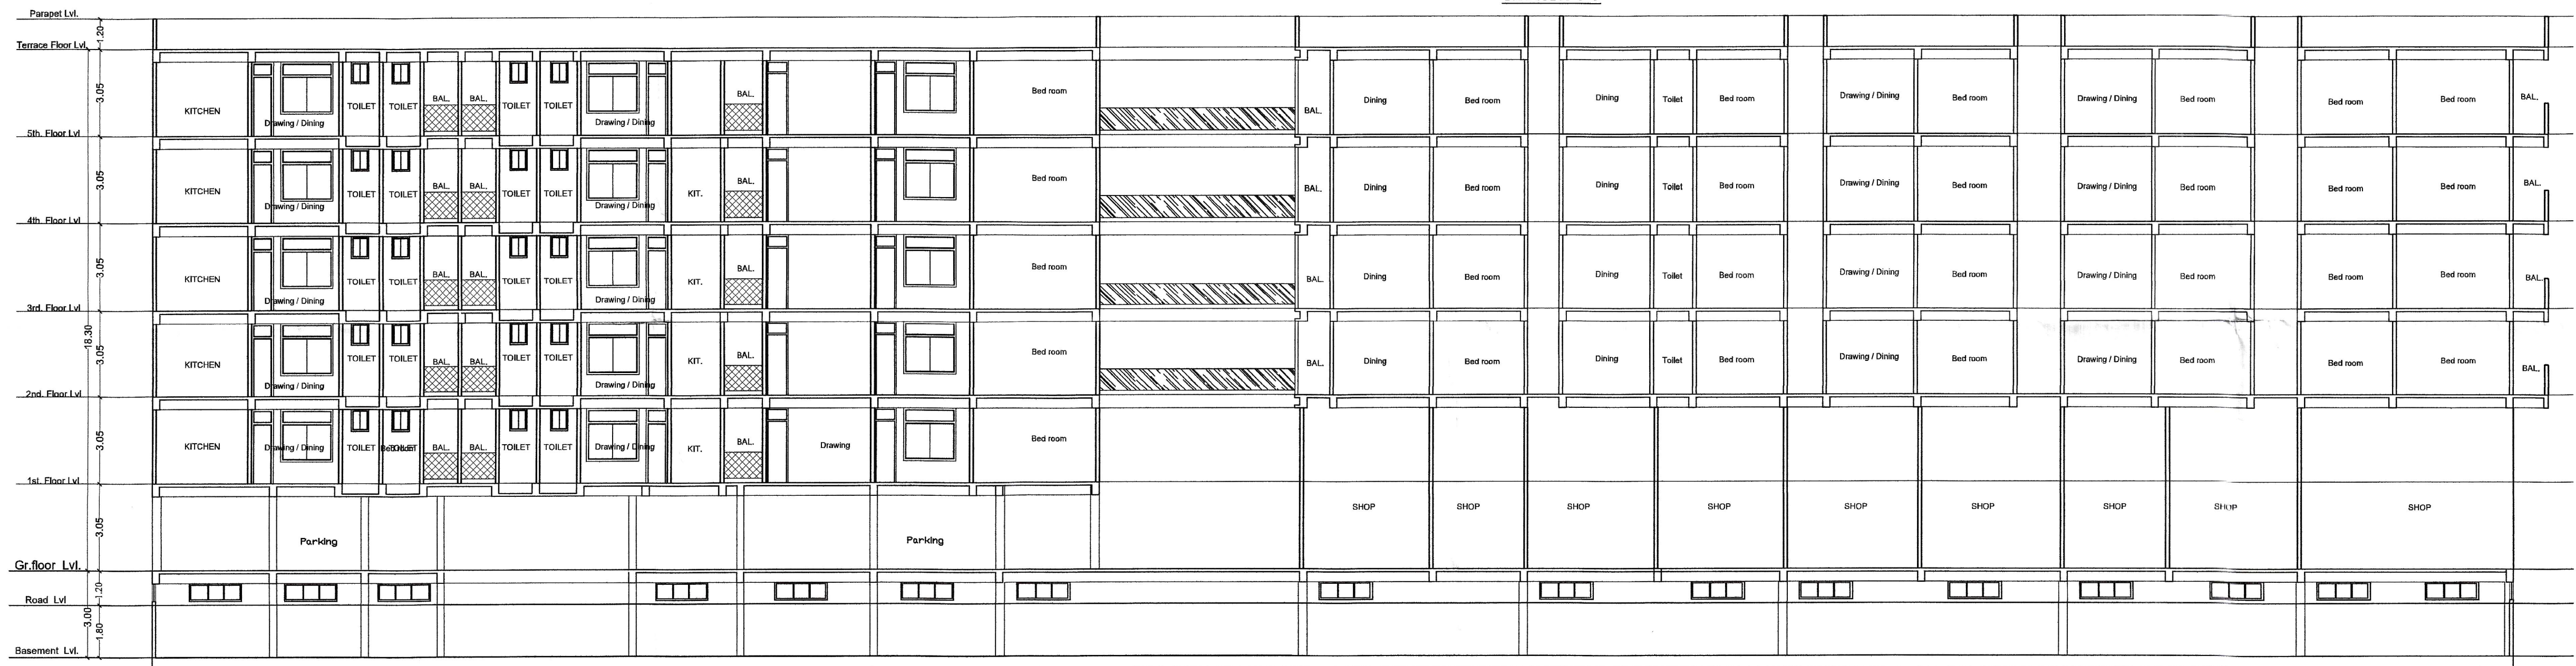

SECTION X-X

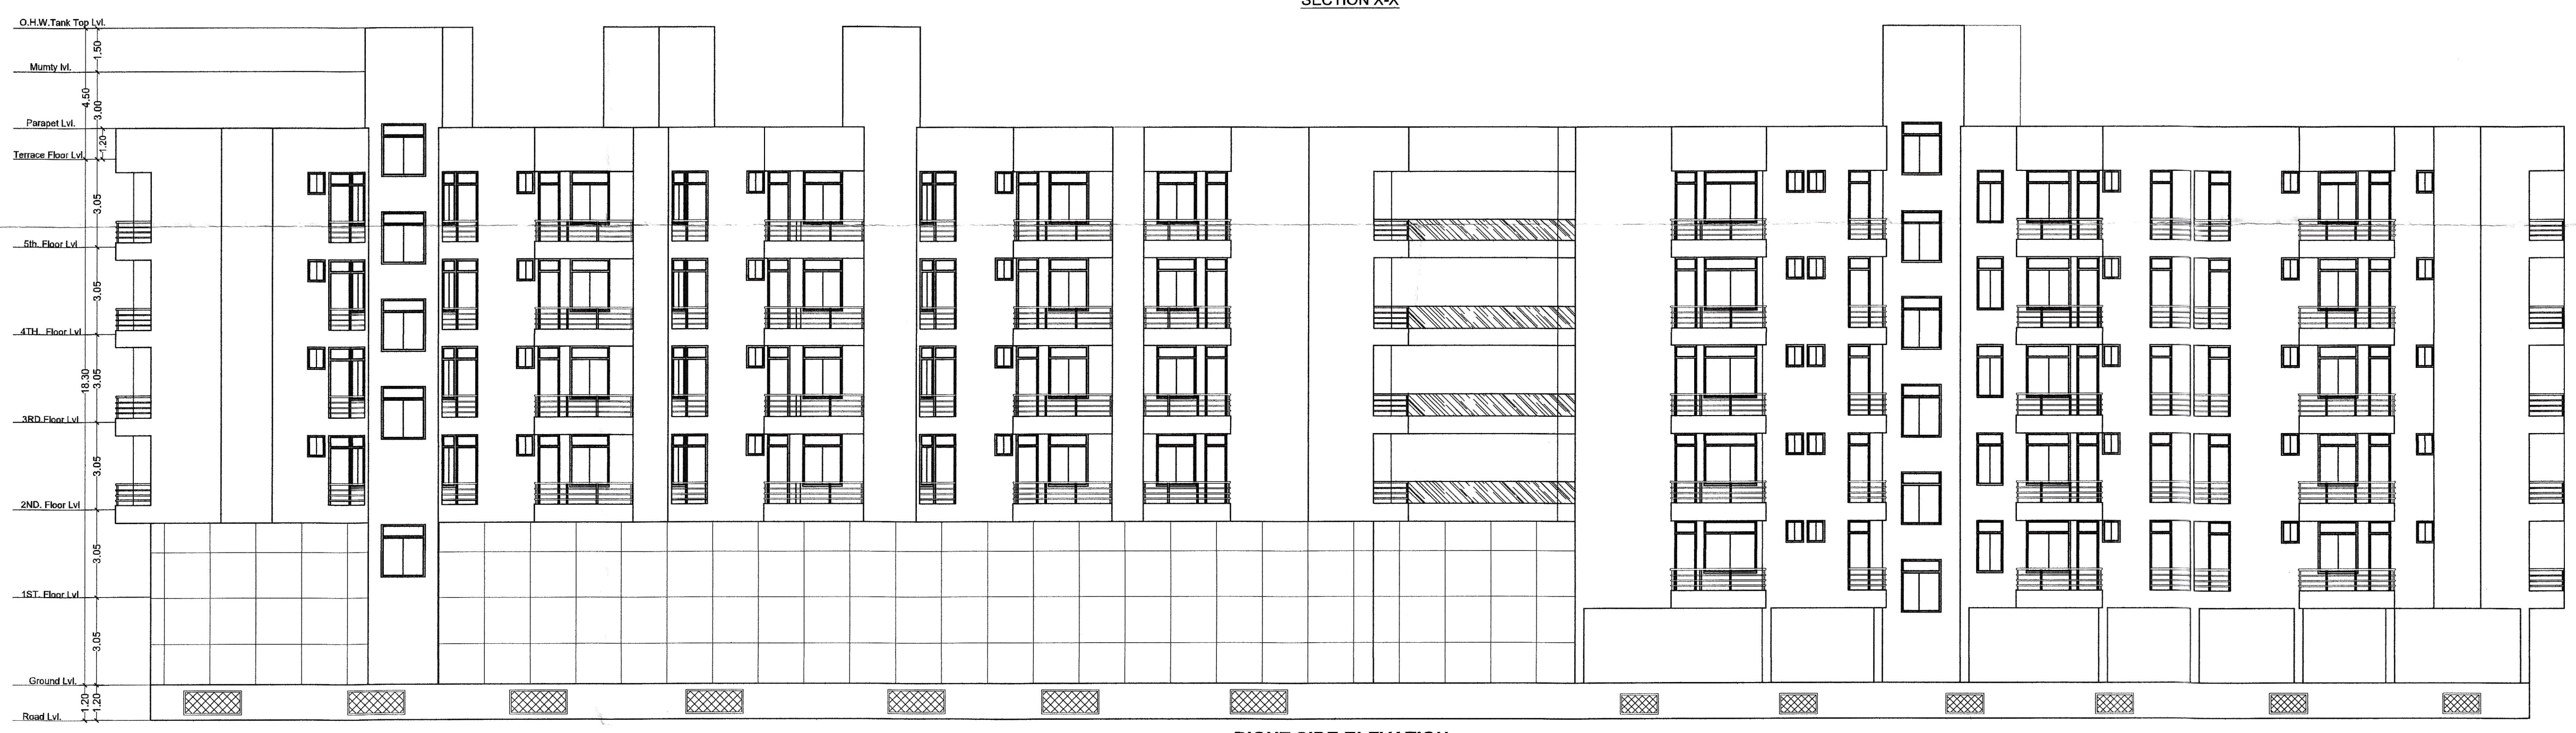

RIGHT SIDE ELEVATION

- 01) FOUNDATION :- R.C.C. PILE FOUNDATION AS/STRUCTURAL DESIGN.
- 02) SUPER STRUCTURE :- R.C.C. FRAMED STRUCTURES/STRUCTURAL DESIGN.
- 03) BRICKWORK :- 250 TH. & 125 TH 1st CLASS BRICKWORK IN C.M. 1:6 & 1:5 AS/DESIGN.
- 04) FLOORING :- MOSAIC CAST-IN-SITU FLOORING IN GREY CEMENT IN ALL AREA.
- 05) WALL FINISH :-
 - (i) INTERNAL - ALL INTERNAL SURFACE SHALL BE PAINTED WITH CEMENT PRIMER OVER FLOAT FINISH OF P.O.P. SURFACE.
 - (ii) EXTERNAL - ALL EXTERNAL SURFACE SHALL BE PAINTED WITH TEXTURE PAINT OVER A SURFACE OF EXTERIOR GRADE PRIMER.
- 06) DOOR :-
 - (i) FRAME - 65X100 TH. SAL WOOD DOOR FRAME.
 - (ii) SHUTTER - 35MM TH. SOLID CORE FLUSH DOOR OF I.S.I. MARK AS/DESIGN
- 07) WINDOW :-
 - (i) FRAME - 65X100 TH. SAL WOOD/ALUMINIUM WINDOW FRAME.
 - (ii) SHUTTER - FULLY GLAZED HARD WOOD/ALUMINIUM WINDOW SHUTTER AS/DESIGN.
- 08) TOILETS :-
 - (i) FLOORING - CERAMIC TILES FLOORING.
 - (ii) WALLS - CERAMIC TILES DADO UPTO 1500HT.
 - (iii) SANITARYWARE - WHITE GLAZED VITEROUS SANITARYWARE OF I.S.I. MARK.
 - (iv) FITTING - CHROMIUM PLATED C.P. FITTINGS OF I.S.I. MARK.
- 09) ELECTRICAL :-
 - (i) ALL INTERNAL WIRING IN CONCEALED CONDUITS WITH COPPER CONDUCTOR.
 - (ii) ALL ELECTRICAL MODULAR SWITCHES OF I.S.I. MARK.
 - (iii) ADEQUATE LIGHTING/POWER POINT SOCKETS AS/ DESIGN & DRAWING.
- 10) WATER SUPPLY :- ROUND THE CLOCK WATER SUPPLY BY MEANS OF OWN BORING & OVERHEAD TANK.

PRINCIPAL ARCHITECT

ARYAN ARCHITECTS
Architecture, Interior Design. PMC.
PAHALWAN MARKET, HARTALI MORE PATNA -01.
MO. : 9693615566, 9334999262

DEVELOPERS DETAIL :-

M/S. AMAR CONSTRUCTION COMPANY,
PARTNER-SRI. ASHOK SINGH,
S/O.- LATE AMARDEV SINGH,

OWNER / PLOT DETAIL :-

PROPOSED RESIDENTIAL CUM COMMERCIAL BUILDING OF SMT. GANGAJAL DEVI, W/O.- LATE BHOLA RAY, SURVEY PLOT NO. -572,573,400, KHATA NO.- 463,85, THANA NO.-181, MAUZA- RAMBHADRA, P.S.- HAZIPUR, DIST.-VAISHALI,

SCALE.

1 : 100

SUSHIL KUMAR
Registration No. BR/UDHD/SE/23-0111
UDHD, Govt. of Bihar

SIGNATURE OF STR. ENGG.

AMAR CONSTRUCTION CO.
PARTNER

AMAR CONSTRUCTION COMPANY
BR/UDHD/BLDR/22-0140
Patna, Bihar

SIGNATURE OF BUILDER / OWNER

SIGNATURE OF EMpaneled ARCHITECT.

SL No - 24/2024

हरीश्वर

02/03/2024