
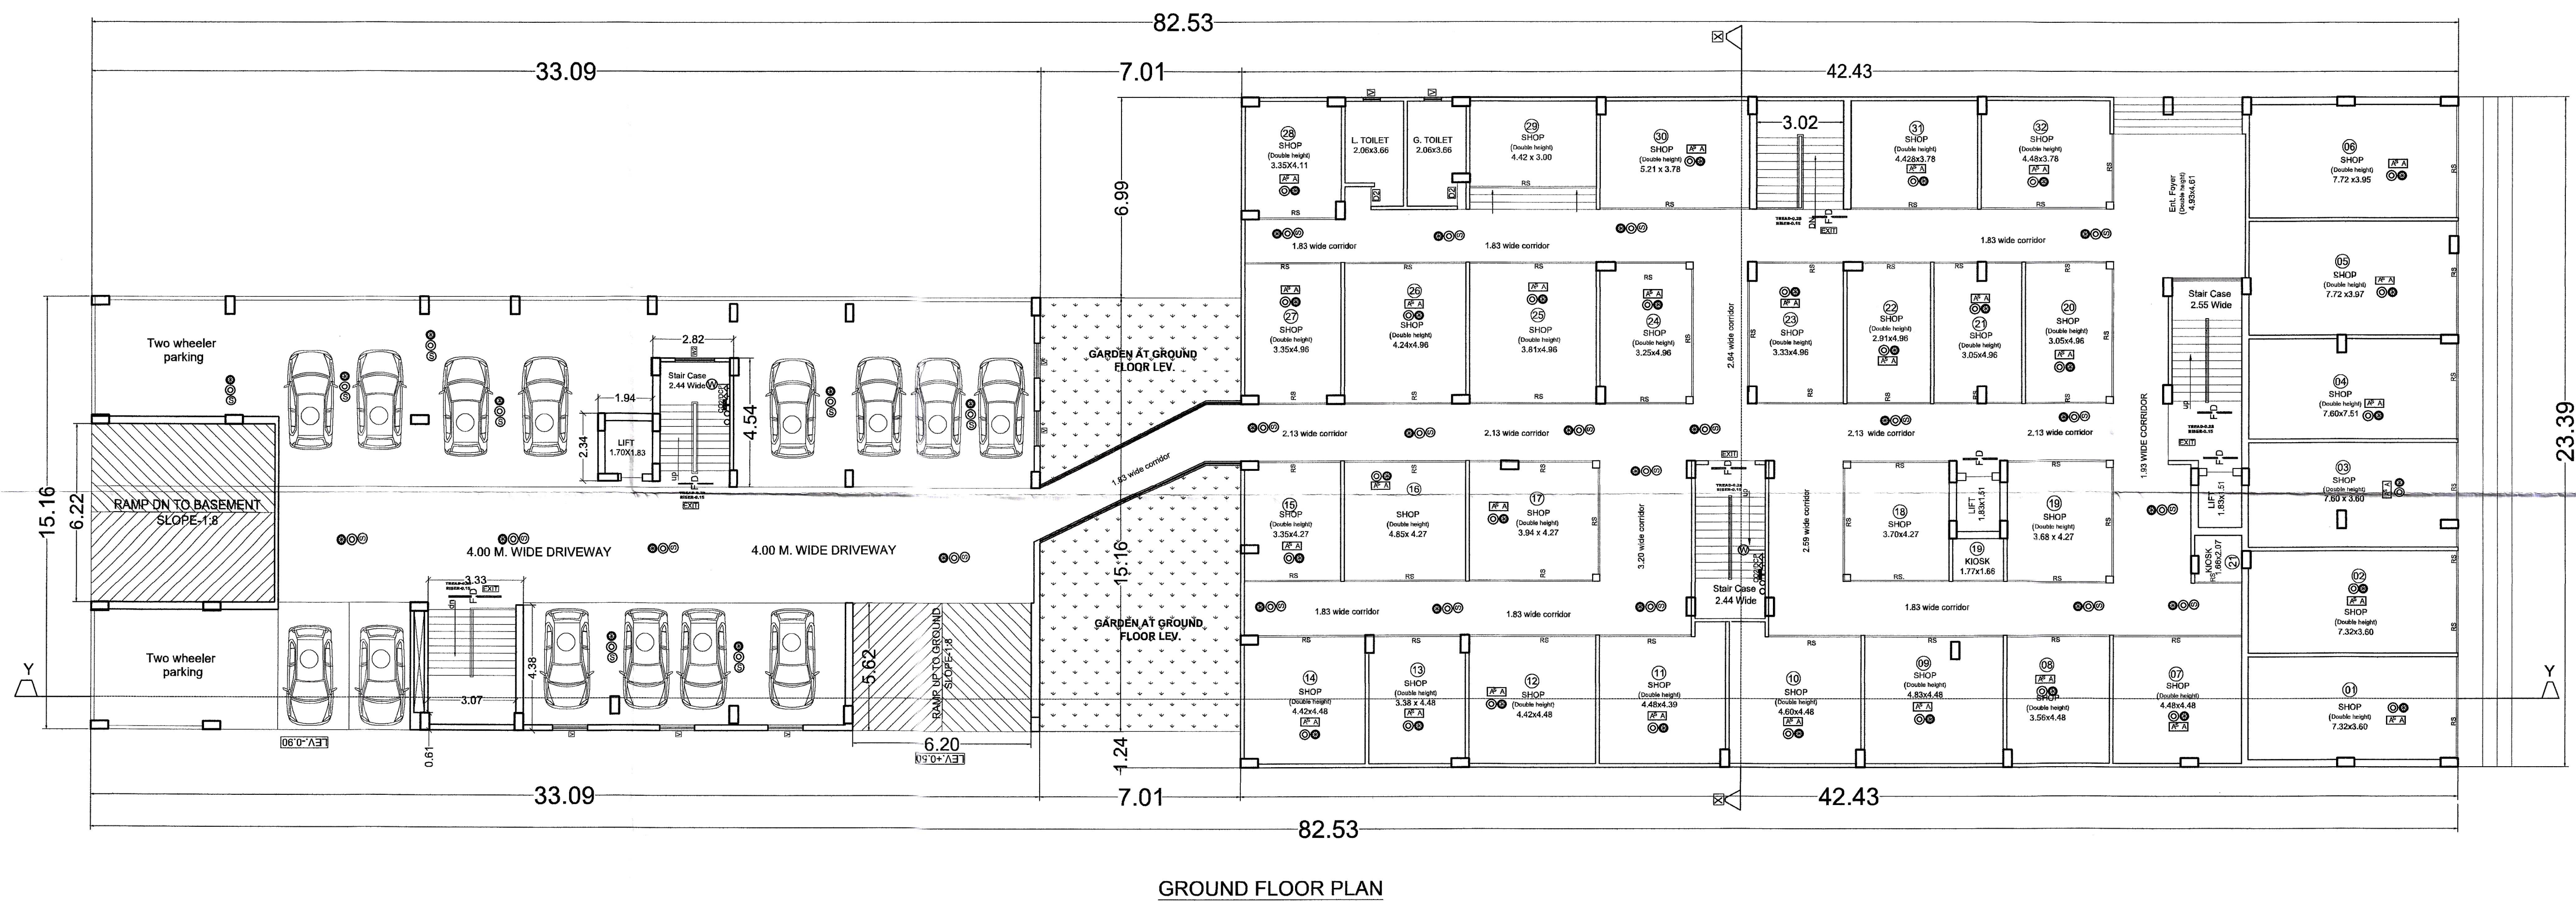


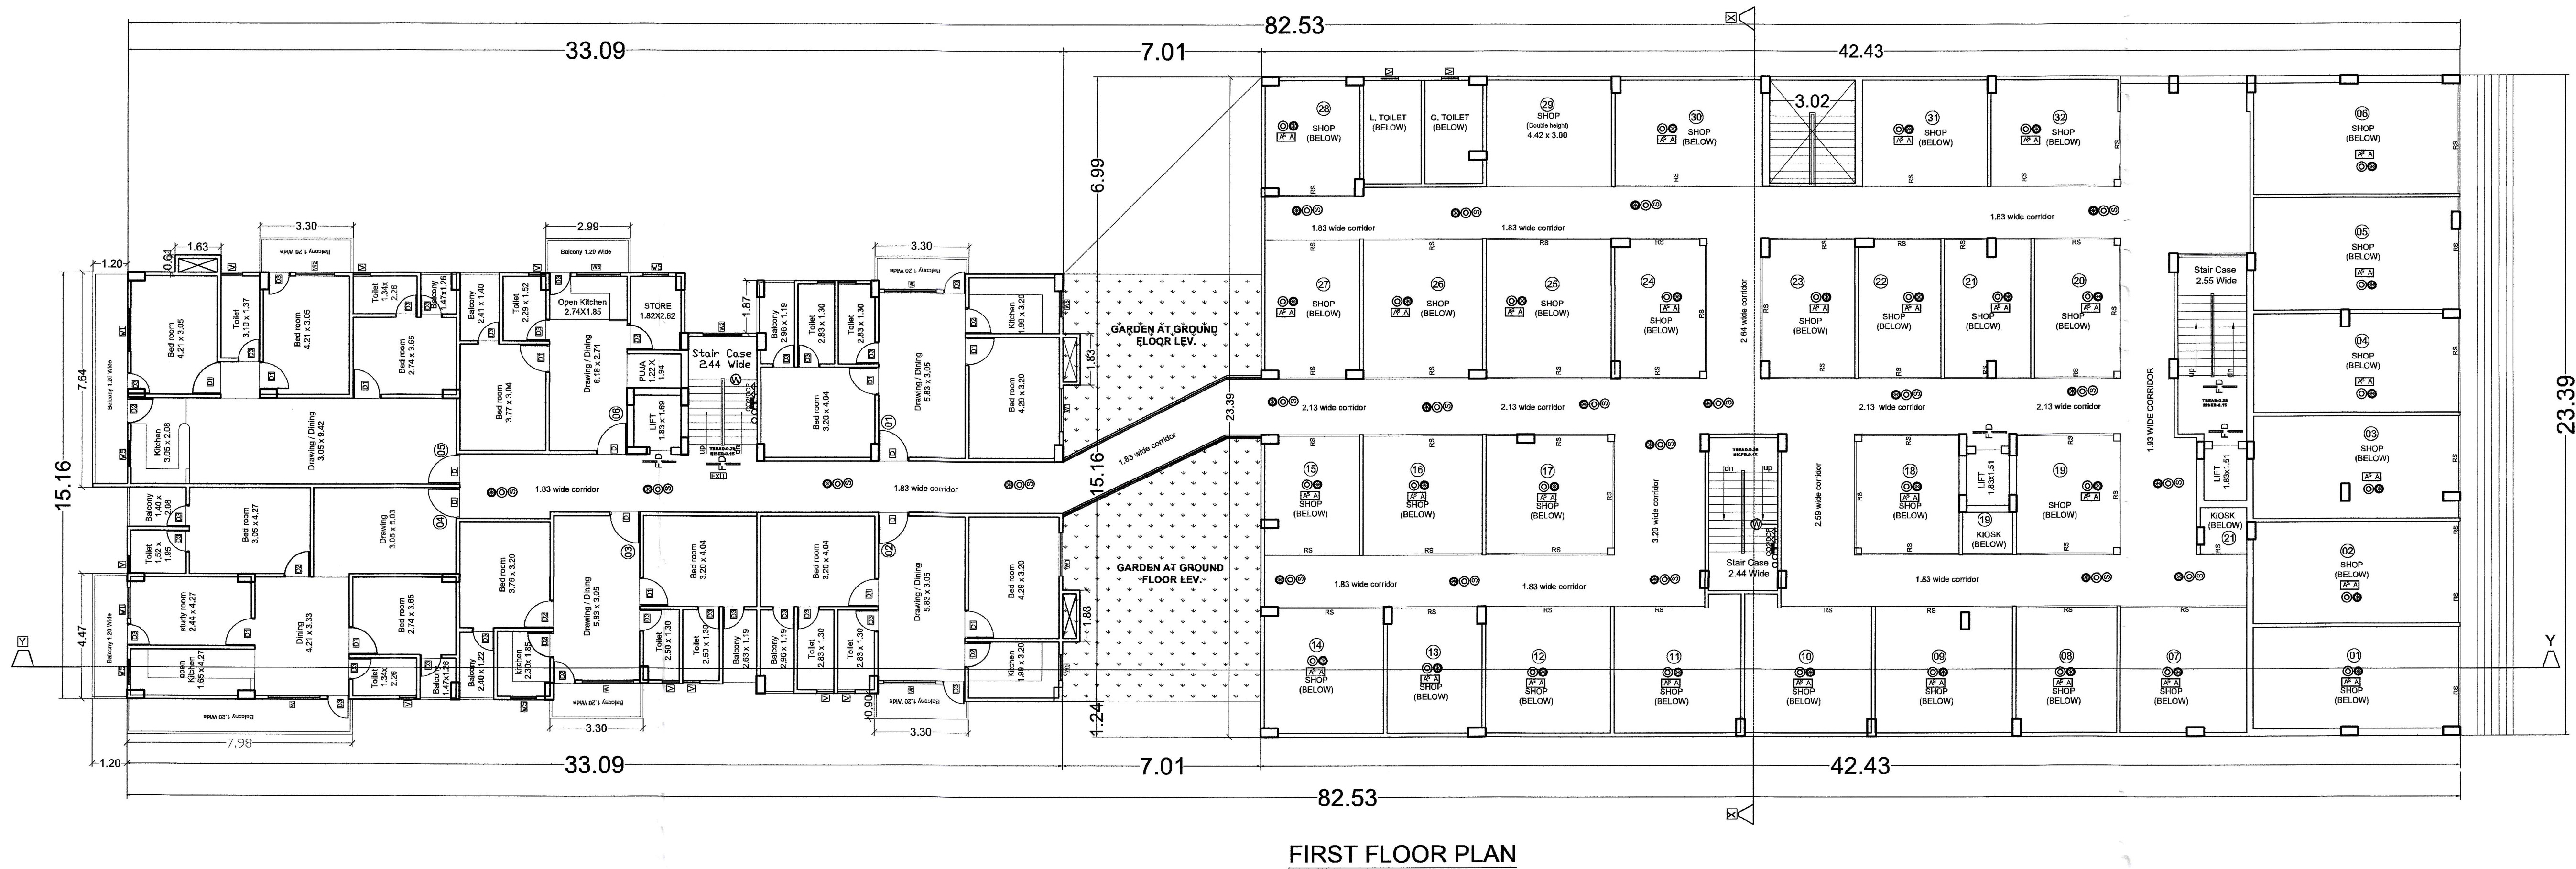

PRINCIPAL ARCHITECT

ARYAN ARCHITECTS
Architecture, Interior Design. PMC.

PAHALWAN MARKET, HARTALI MORE PATNA -01.
MO. : 9693615566, 9334999262

DEVELOPERS DETAIL :-

M/S. AMAR CONSTRUCTION COMPANY,
PARTNER-SRIASHOK SINGH,
S/O.- LATE AMARDEV SINGH,


OWNER / PLOT DETAIL:-

PROPOSED RESIDENTIAL CUM
COMMERCIAL BUILDING OF
SMT. GANGAJAL DEVI,
W/O.- LATE BHOLA RAY,
SURVEY PLOT NO. -572,573,400,
KHATA NO.- 463,85,
THANA NO.-181,
MAUZA- RAMBHADRA,
P.S.- HAZIPUR, DIST-VAISHALI,

SCALE.

1 : 100.

NORTH.

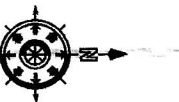

Sushil
SUSHIL KUMAR
Registration No.
BR/UDHD/SE/23-0111
UDHD, Govt. of Bihar

SIGNATURE OF
EMPAANELED STR. ENGINEER

AMAR CONSTRUCTION CO.

PARTNER

AMAR CONSTRUCTION COMPANY

BR/UDHD/BLDR/23-0140

Fraser Road, Patna-Bihar)

SIGNATURE OF

BUILDER / OWNER

SIGNATURE OF

EMPAANELED ARCHITECT.

Vinod
29-02-2024
कमील अलिखता, बगल फाउण्ड, बगल फाउण्ड, बगल फाउण्ड
SL No- 24/2024
लीकन

21/3/24
बगल फाउण्ड, बगल फाउण्ड, बगल फाउण्ड
21/03/2024